


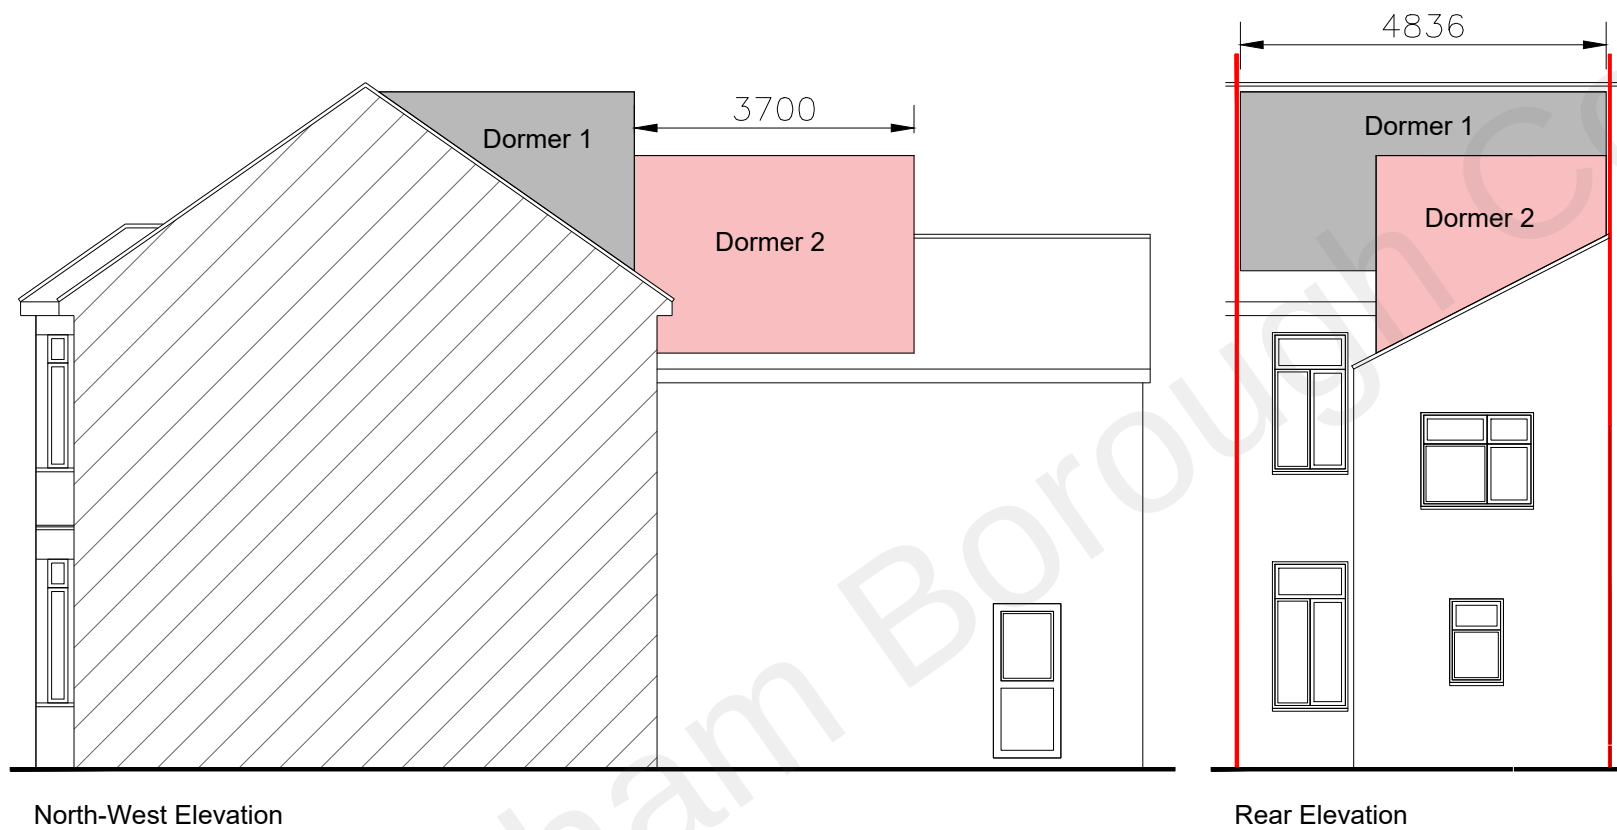


### Volume Calculations

Dormer 1 =  $4 \times 4.83 = 19.32$  cu m

Dormer 2 =  $5.40 \times 3.7 = 19.98$  cu m

Total Additional Volume Proposed = **39.30 cu m**

1:100

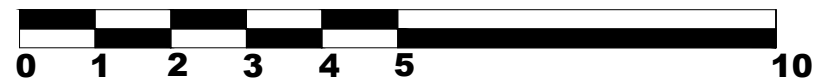

|                                                   |                               |                       |                     |
|---------------------------------------------------|-------------------------------|-----------------------|---------------------|
| Site:<br>13 Norfolk Road<br>Gravesend<br>DA12 2RX | Title:<br>Volume Calculations | Scale at A3:<br>1:100 | Date:<br>20/11/2022 |
|                                                   |                               | Drawing no.:<br>006   | Revision:<br>A      |