


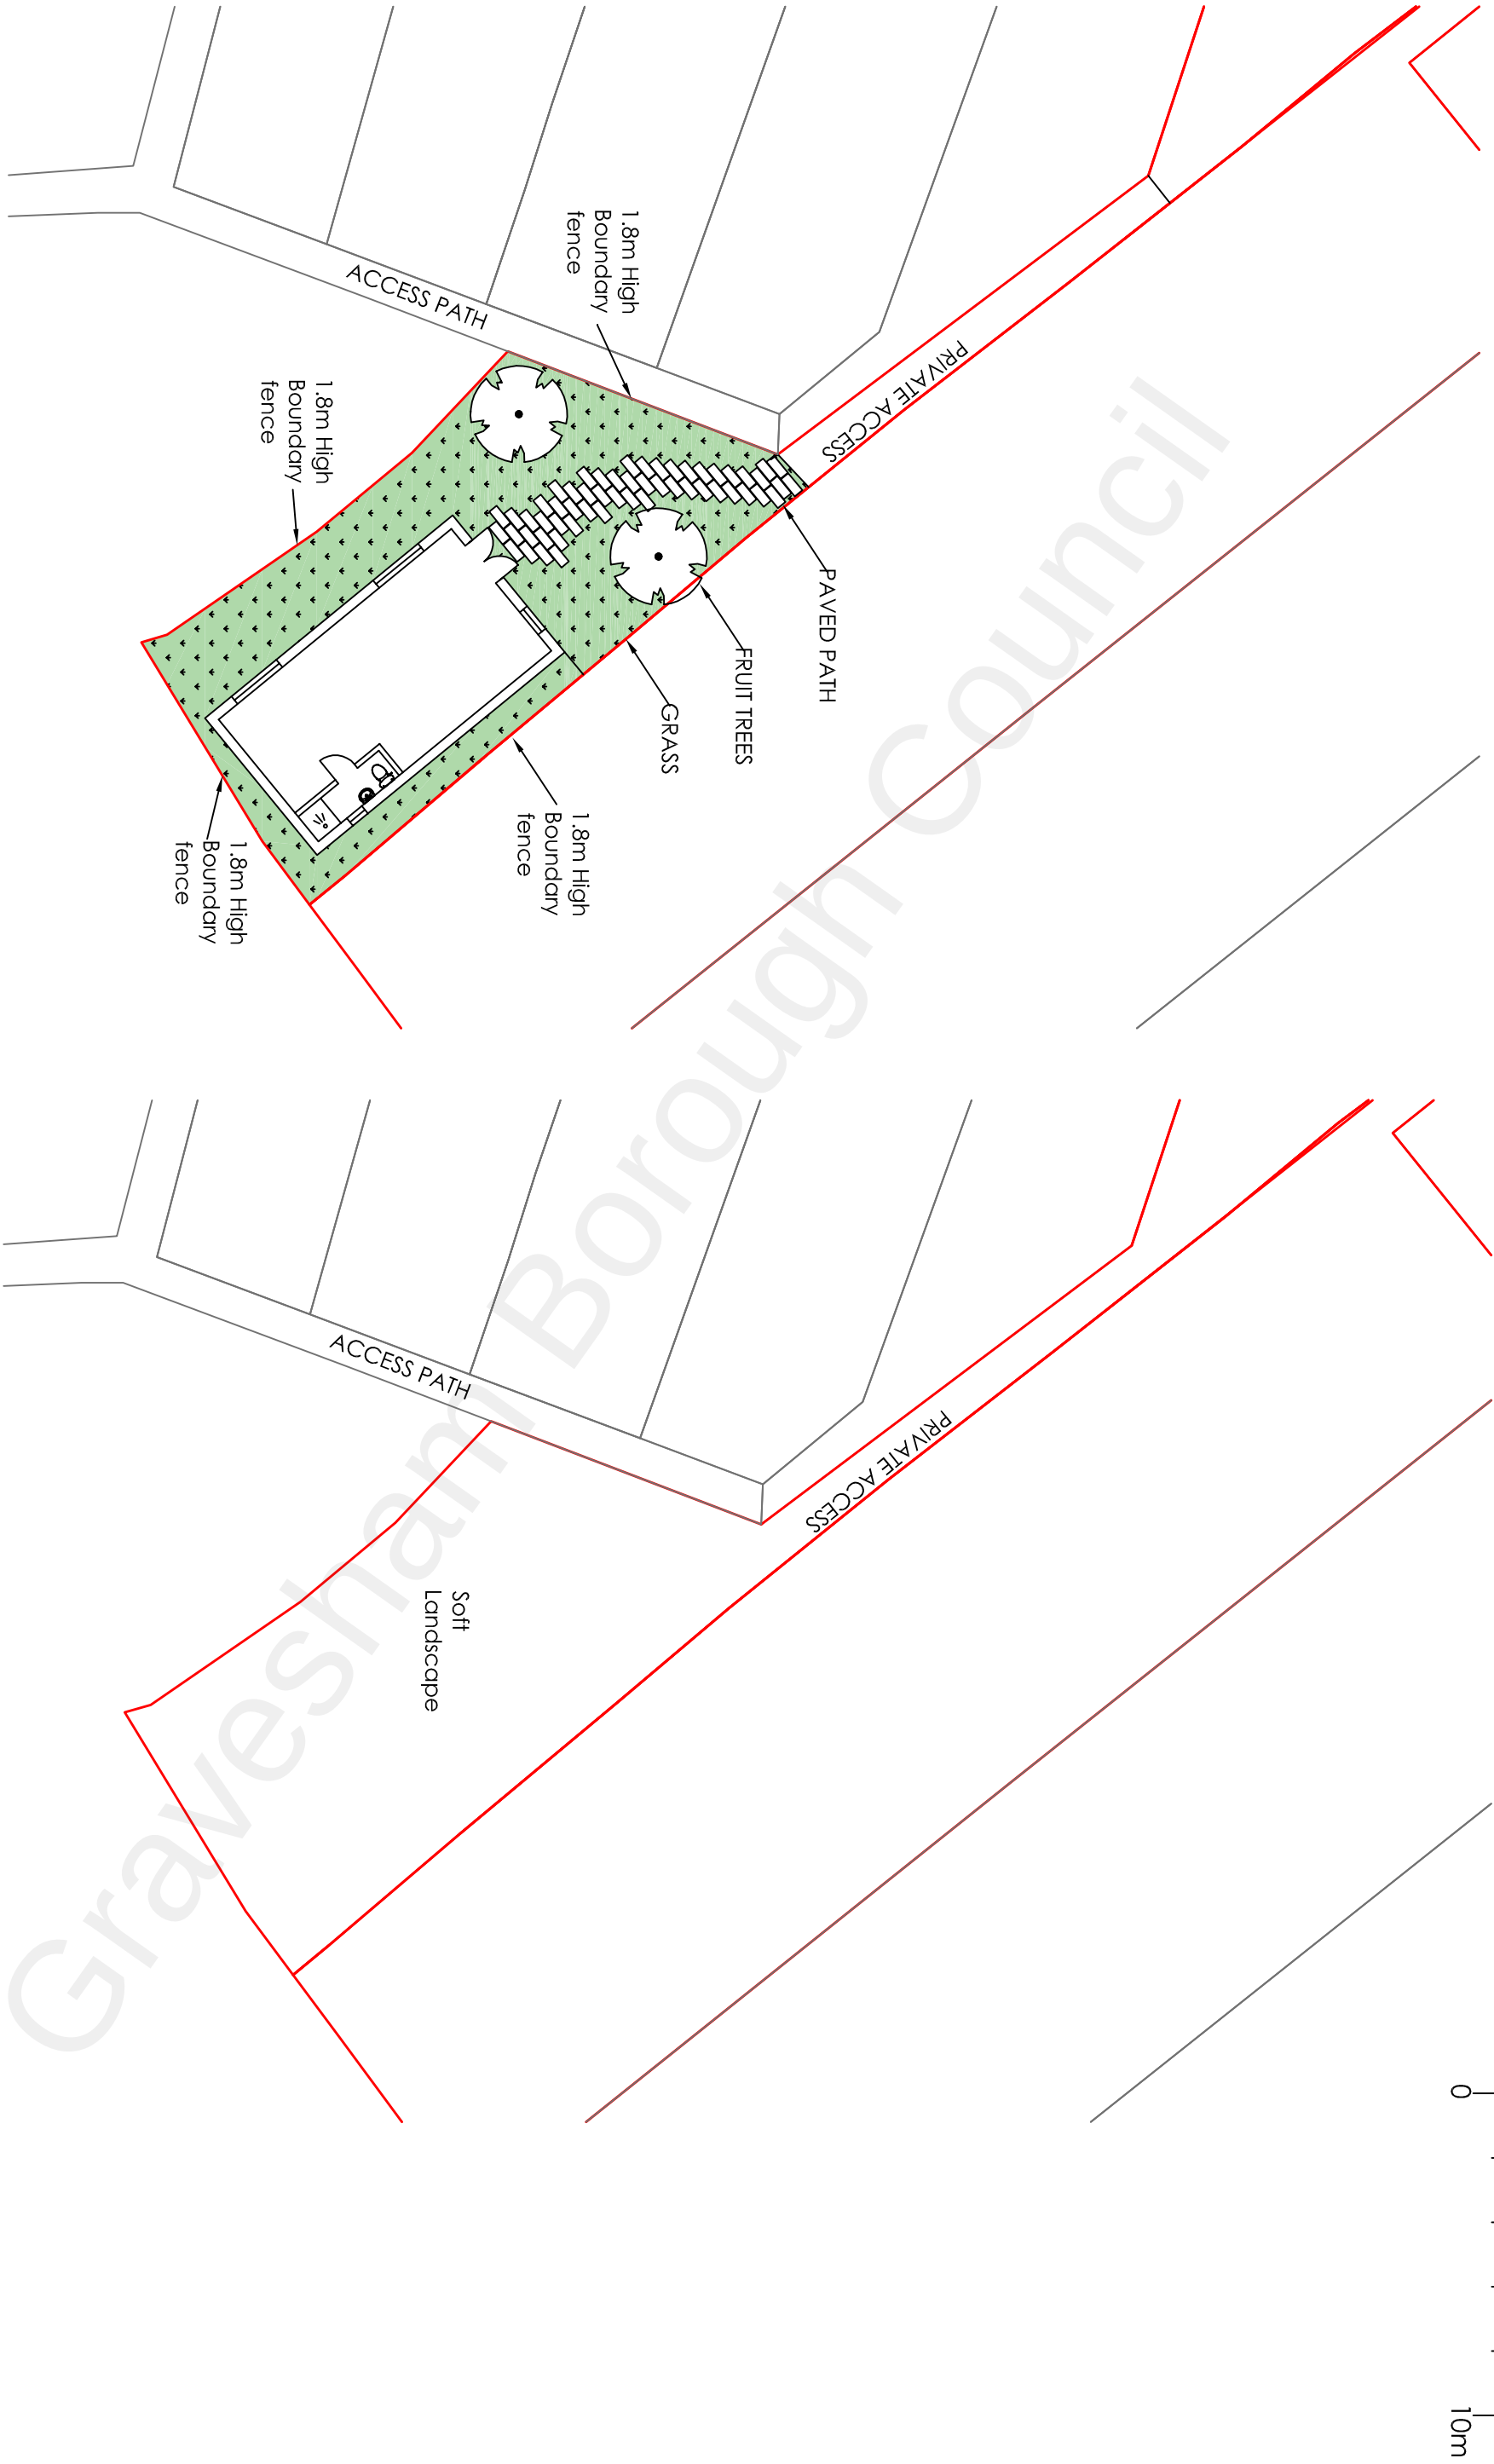

Proposed Block Plan

Existing Block Plan

Project
MR & MRS BANSAL 20 MILTON AV GRAVESEND KENT DA12 1 QL
OUTBUILDING

Drawing Title

Existing and Proposed Block Plans

H Channa

PICAROONS MAIDSTONE ROAD PLATT KENT TN15 8LB
Tel / Fax: 01732 605759 E-mail: hbchanna@tiscali.co.uk

Drawn	Date	Scale	Drawing No.
HC	Nov 22	1:200	20MA/A3/O2