


PROPOSED BLOCK PLAN
SCALE 1:500@A3

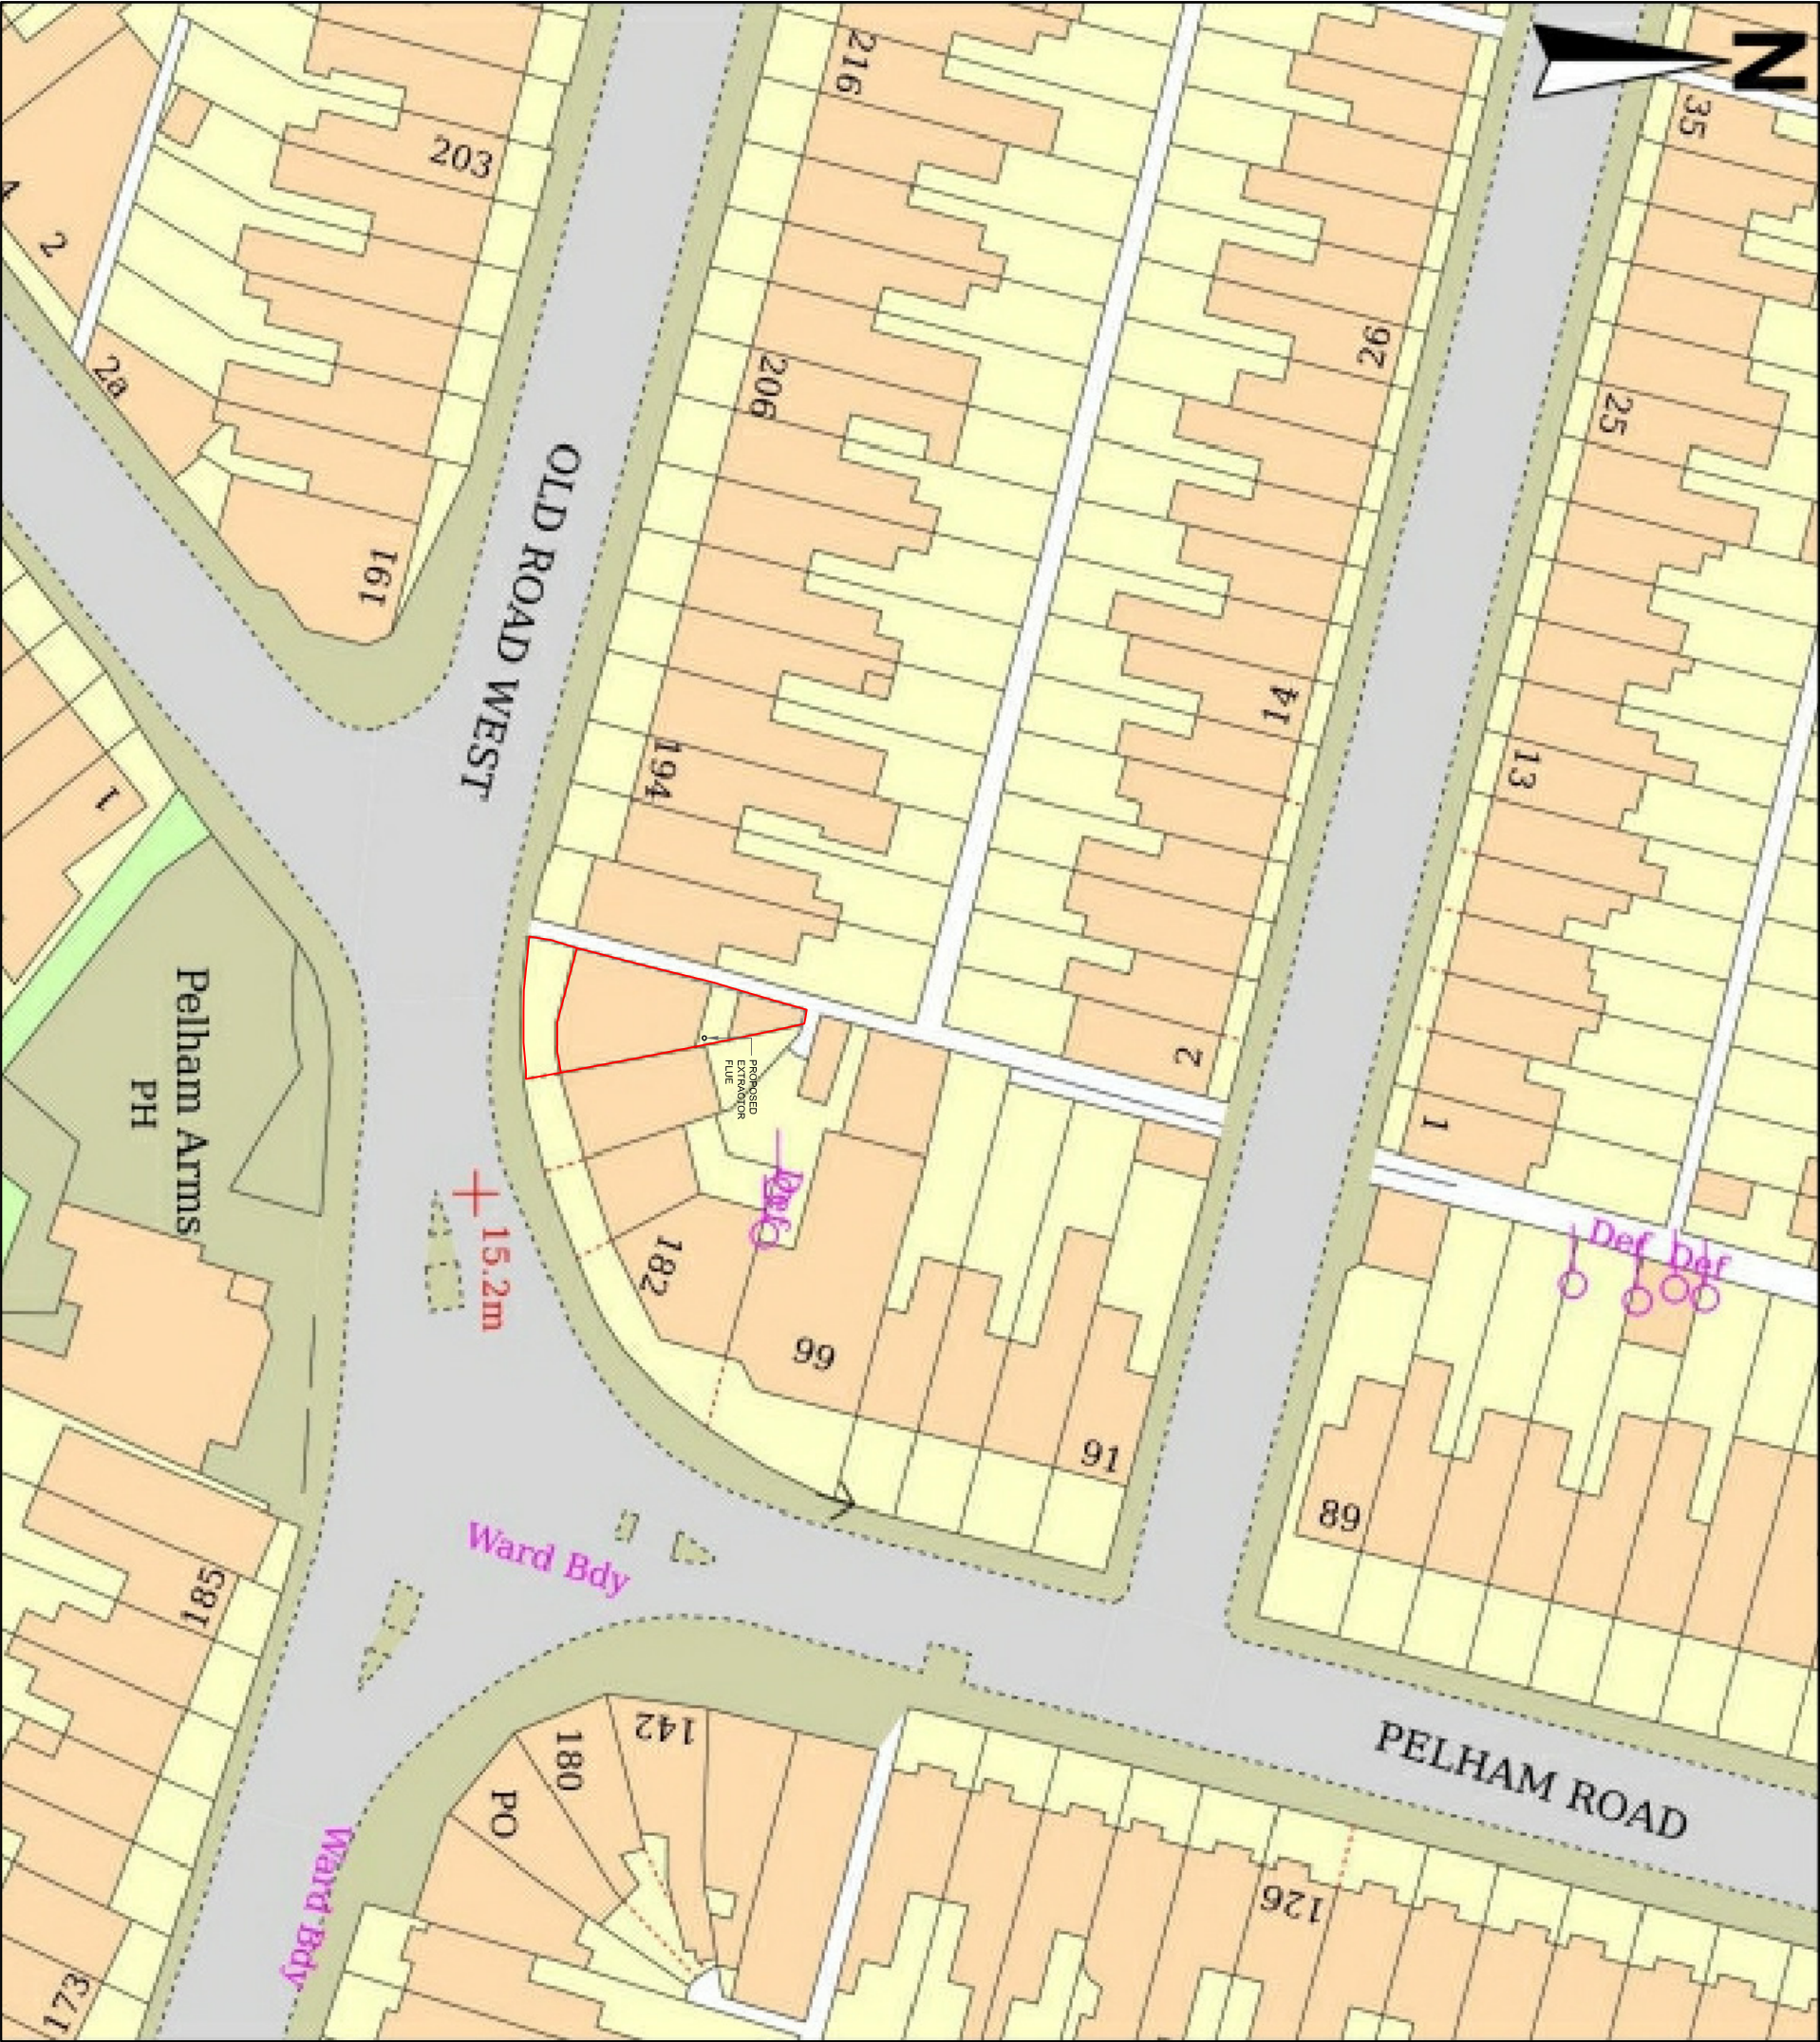