


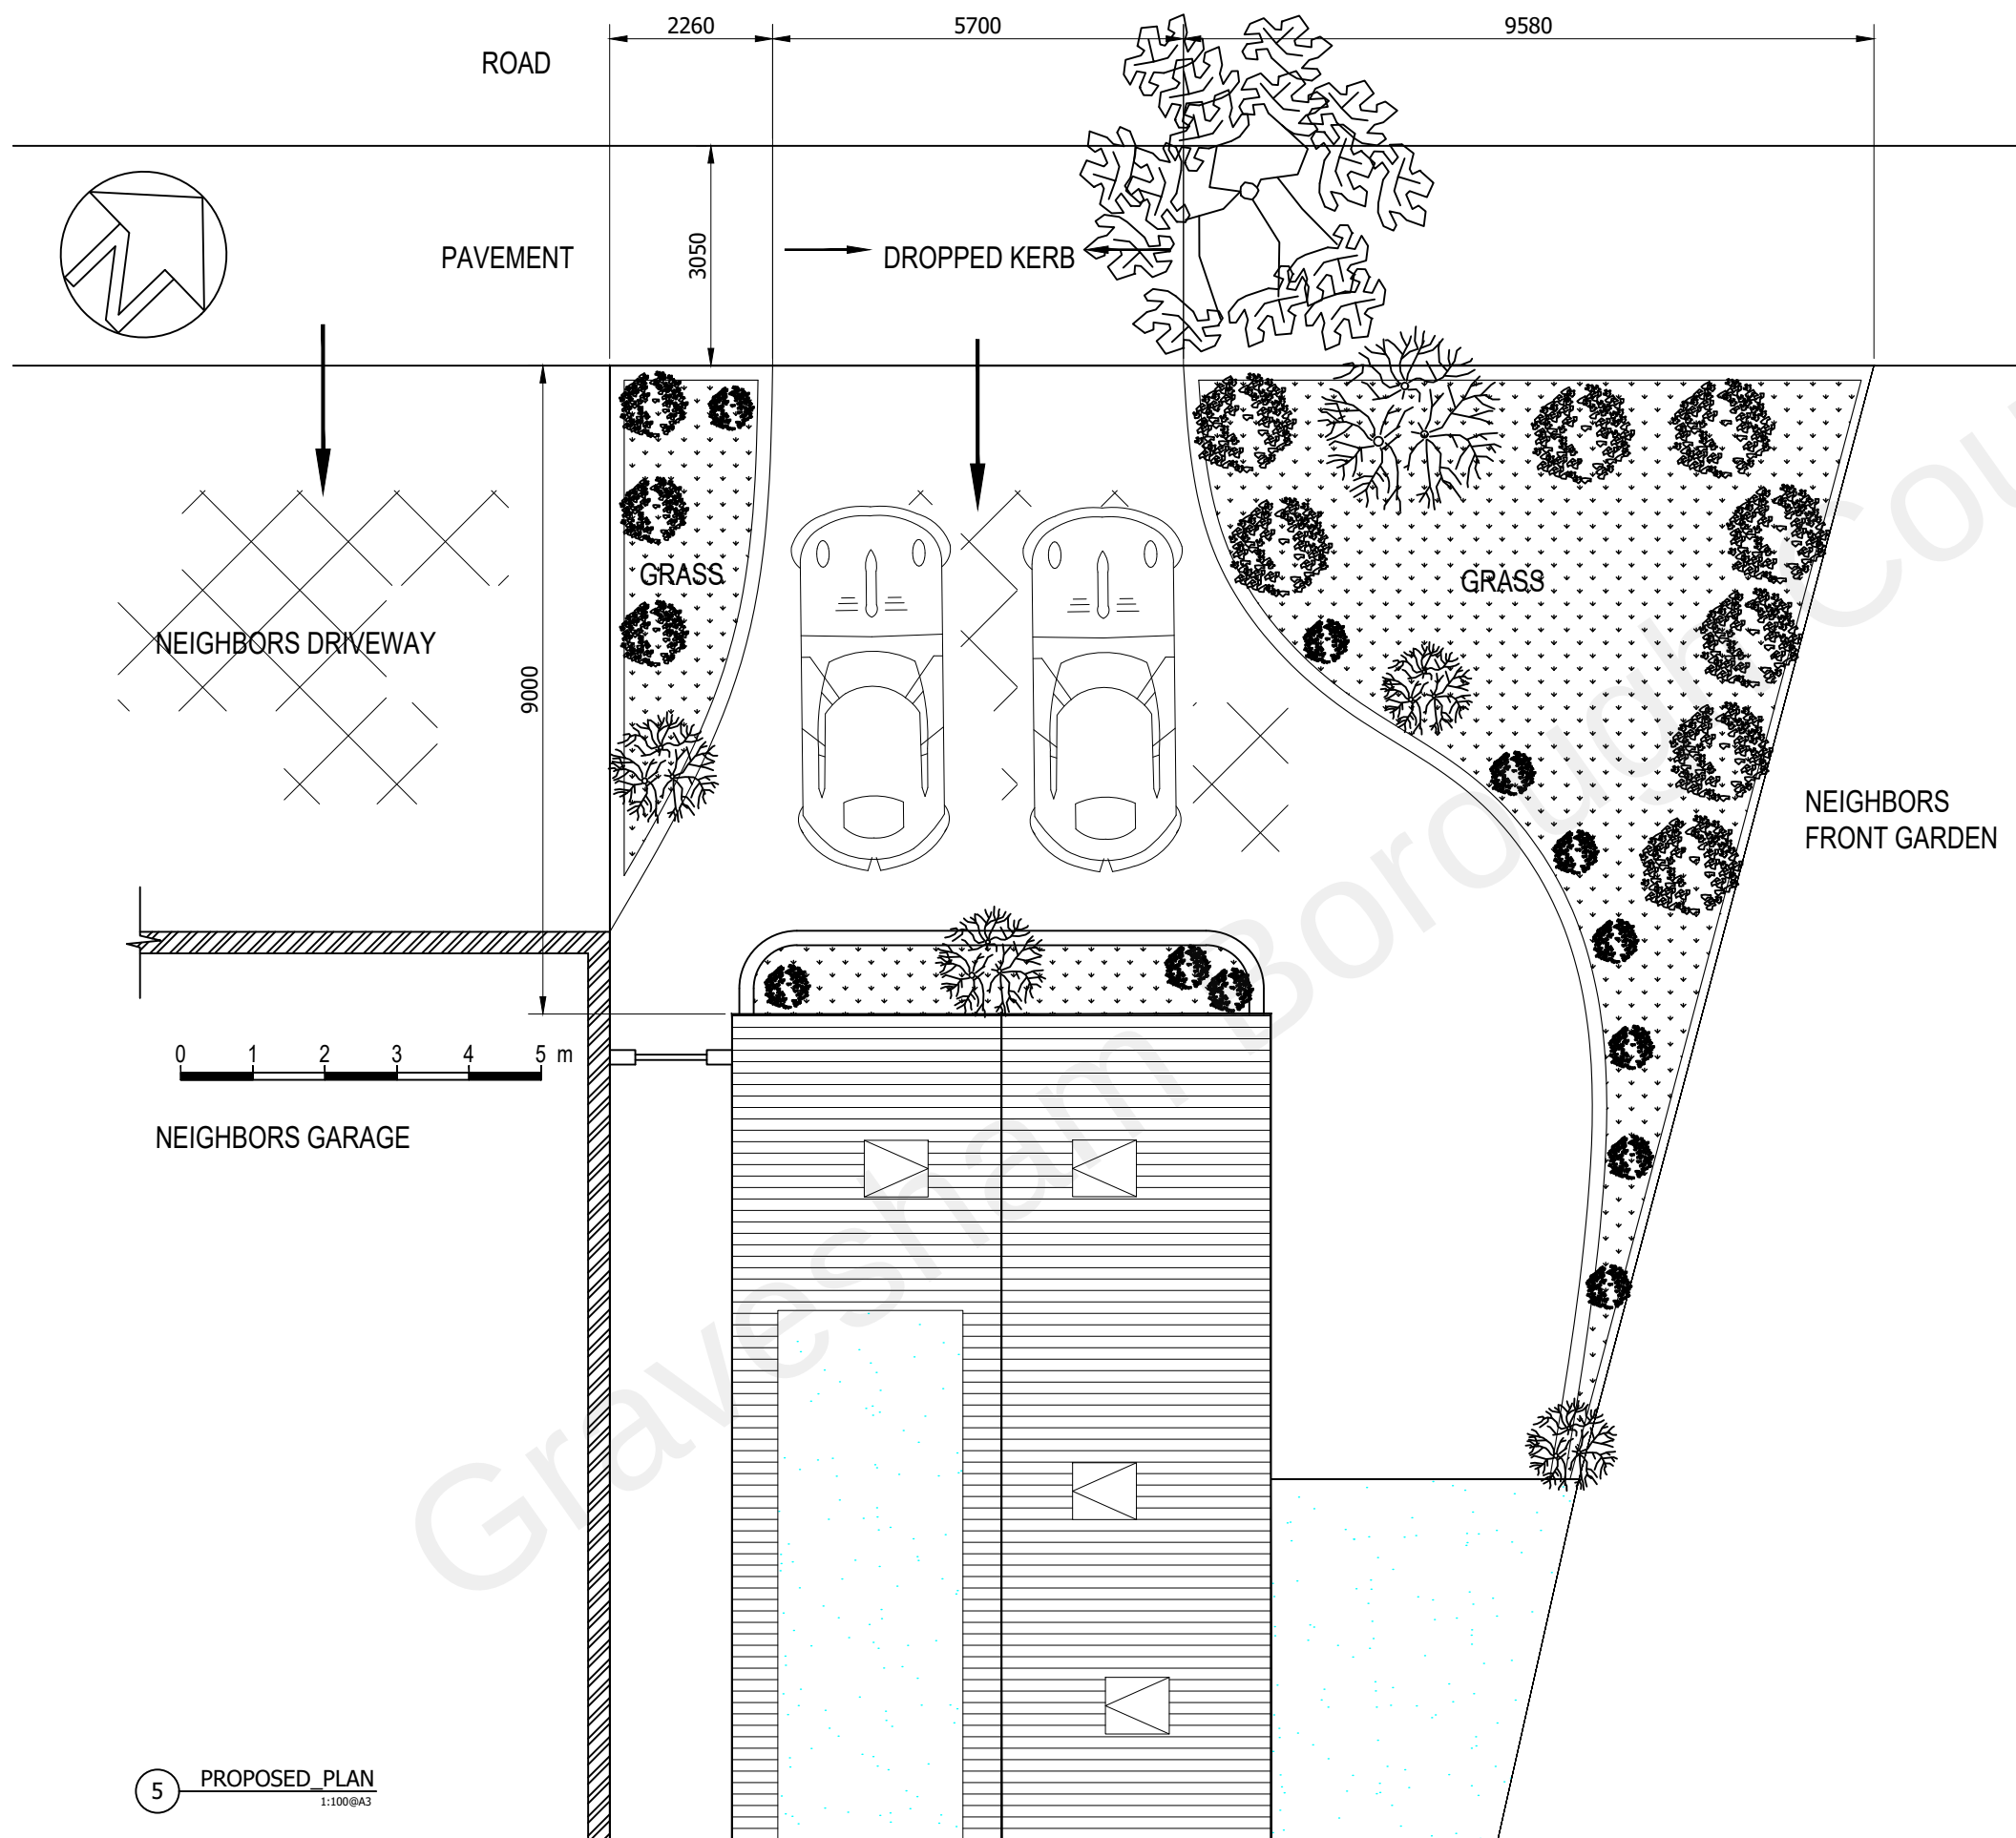

REV	DESCRIPTION	INIT	DATE
Project 66 Milton Hall Road, DA12 1QW			
Title Proposed Driveway Plan			
Drawn DZ	Date 04/09/2021		
Checked	Scale 1:100 @ A3		
Approved			
Drawing No. 003		Rev.	