


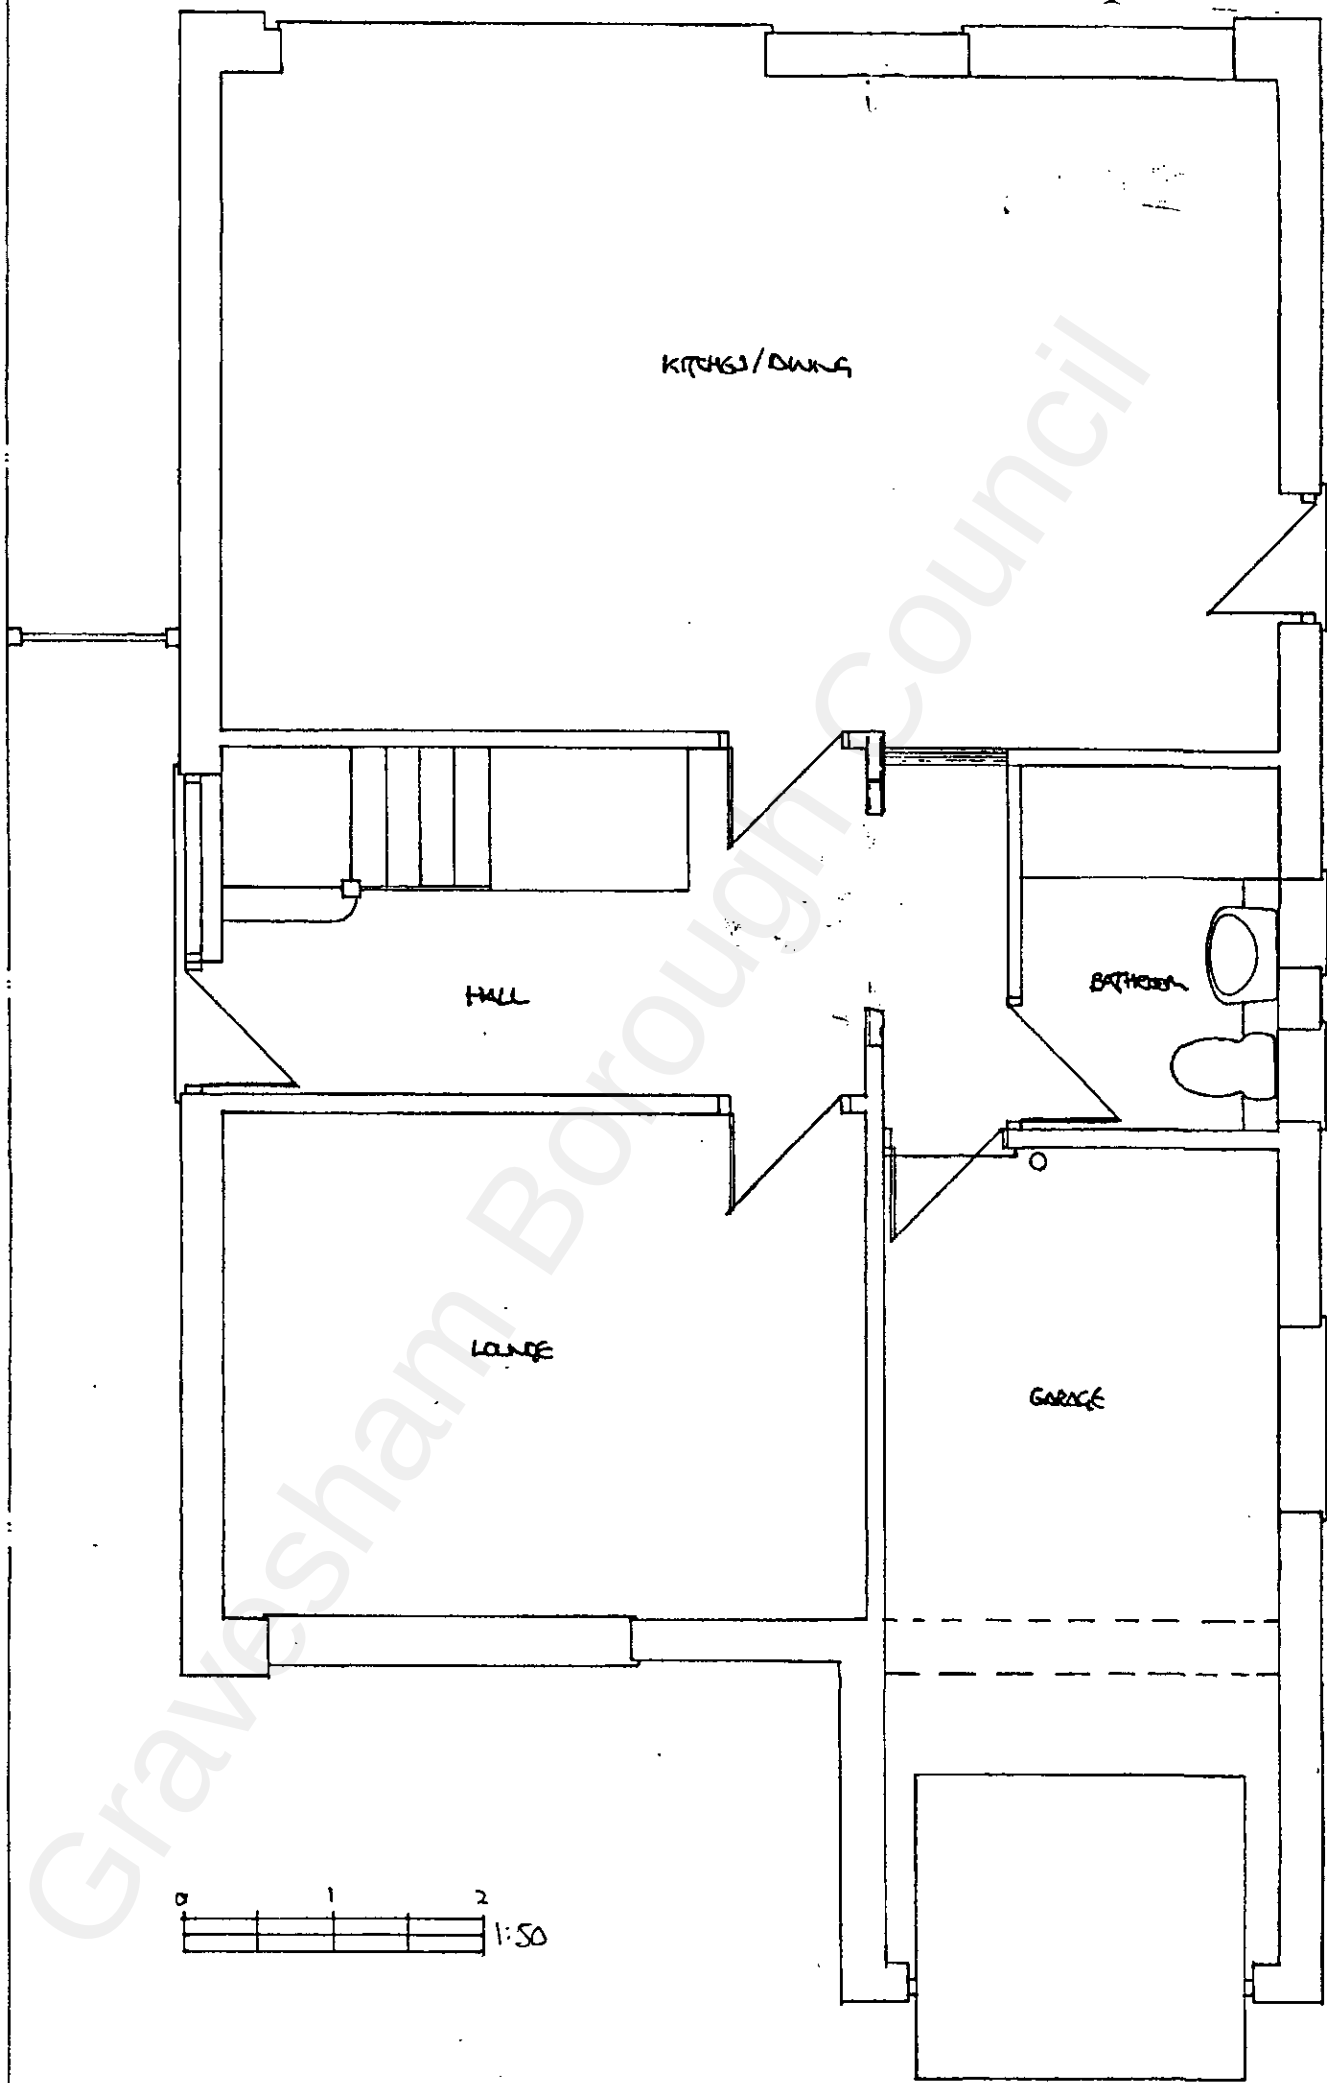

35 ISTOCK RISE, GRAVESEND. DA13 9NE.

GROUND FLOOR PLAN (EXISTING) 1:50.

RECEIVED
30 SEP 2022