


PROPOSED ELEVATIONS


SIDE VIEW from A

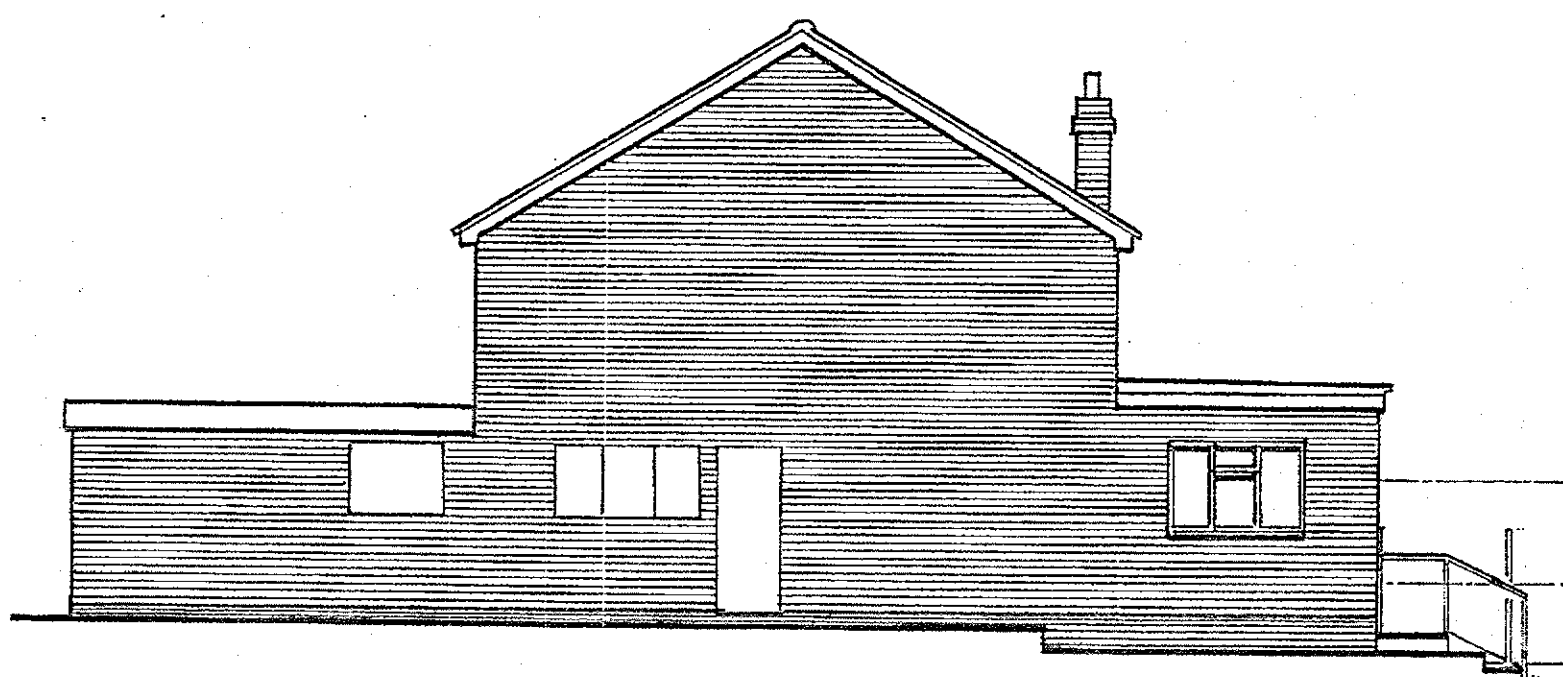

REAR VIEW



SIDE VIEW from B - B

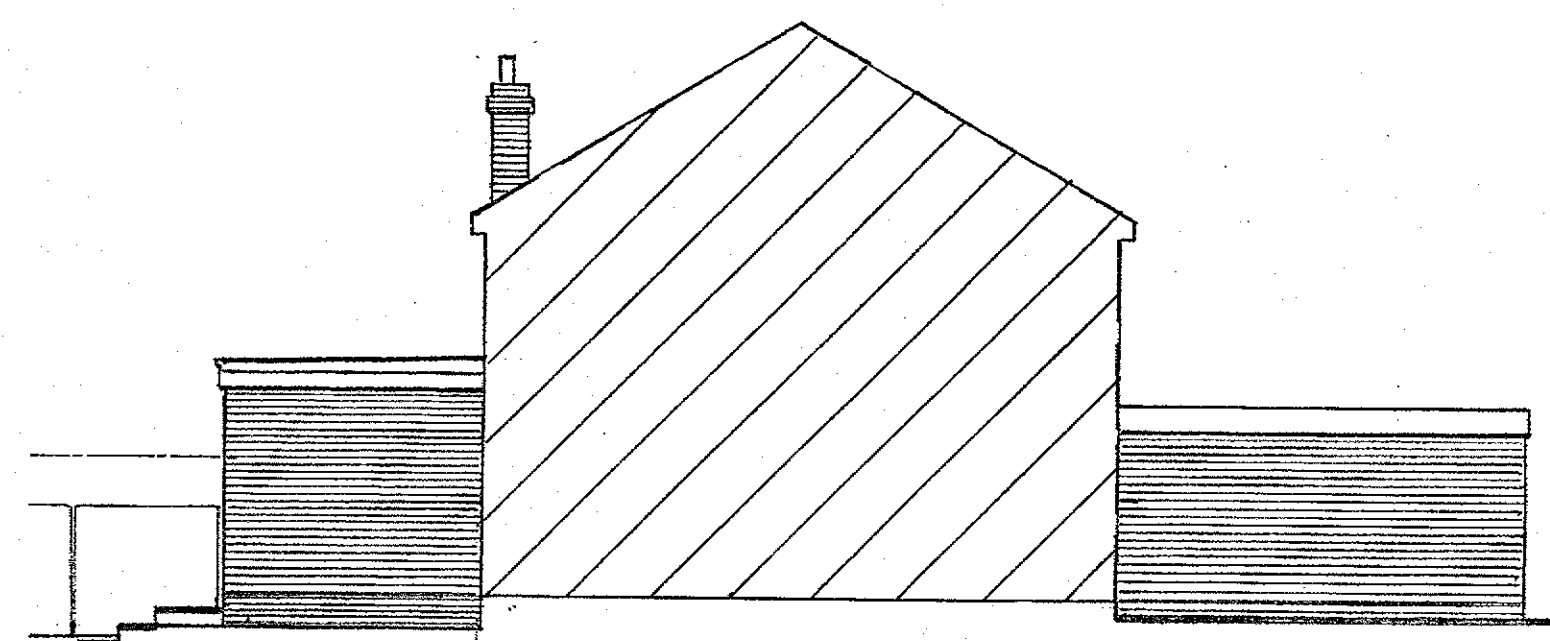

NOTES continued.

Gravesham Borough Council

application site address: 5 CEDAR CLOSE MEOPHAM GRAVESEND KENT DA13 0ED	Proposed - ELEVATIONS
client: MISS. K. BANCROFT	Proposed - SINGLE STOREY REAR EXTENSION
Scales: 1:100 Date: SEPTEMBER 2022 Drawn by B. Saunders	project ref: BDS2214 SHEET 2 REVISION