


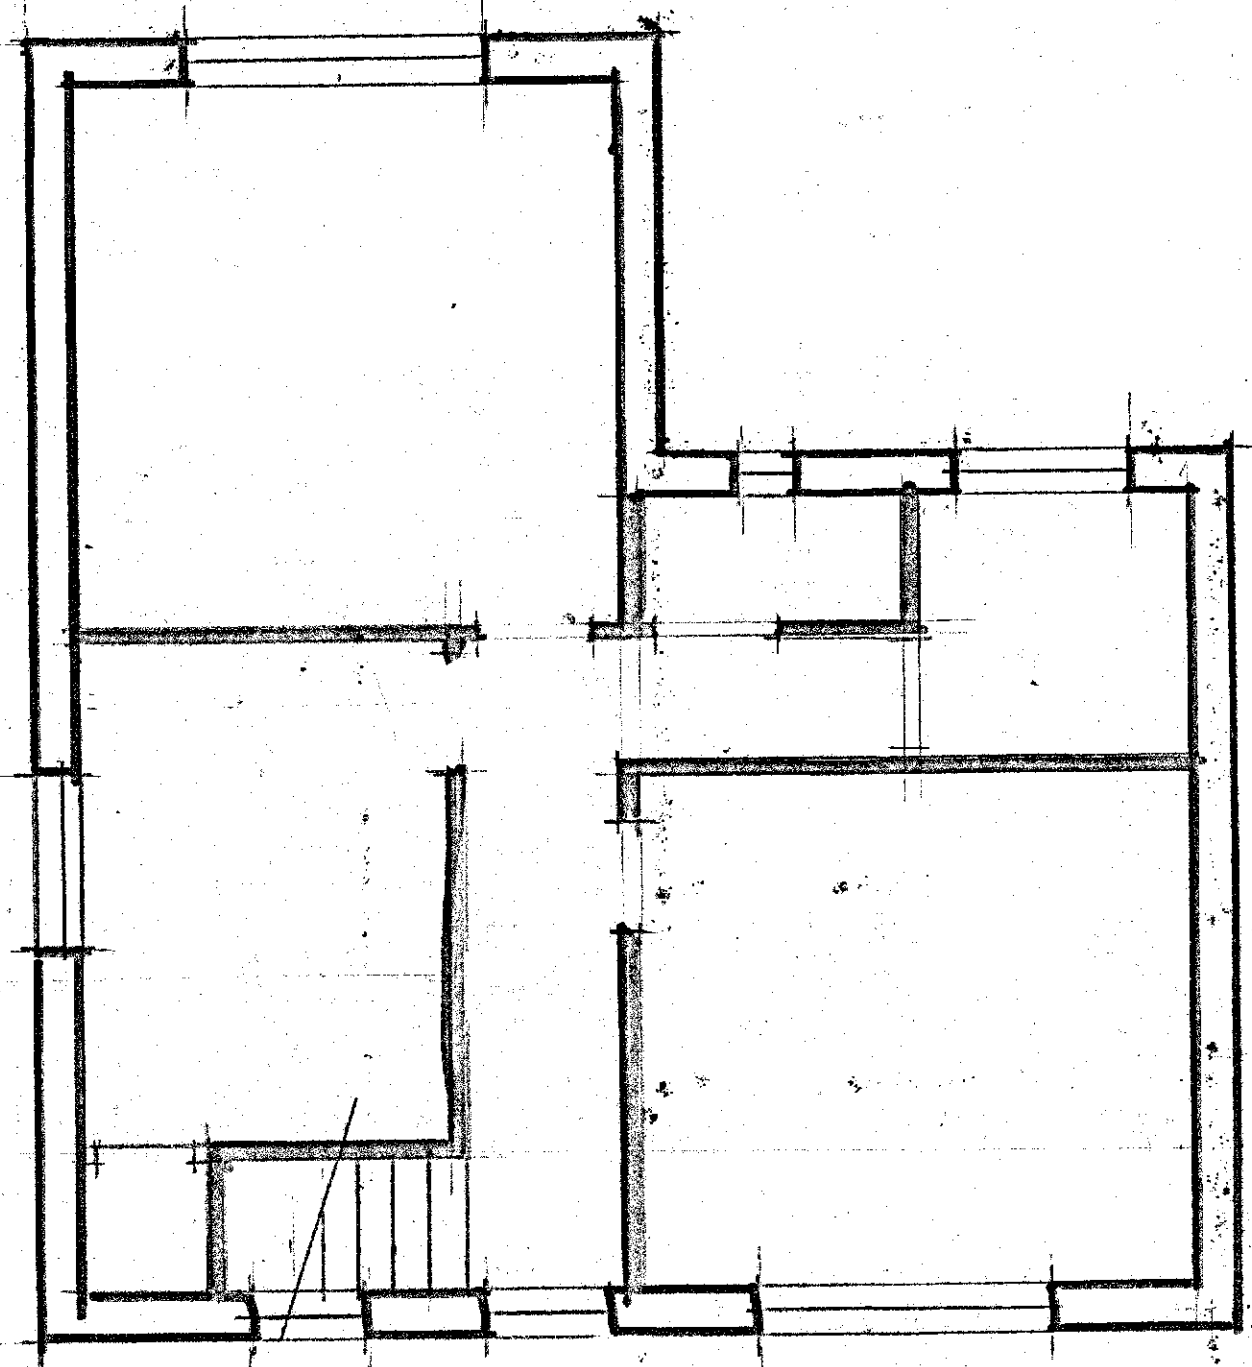


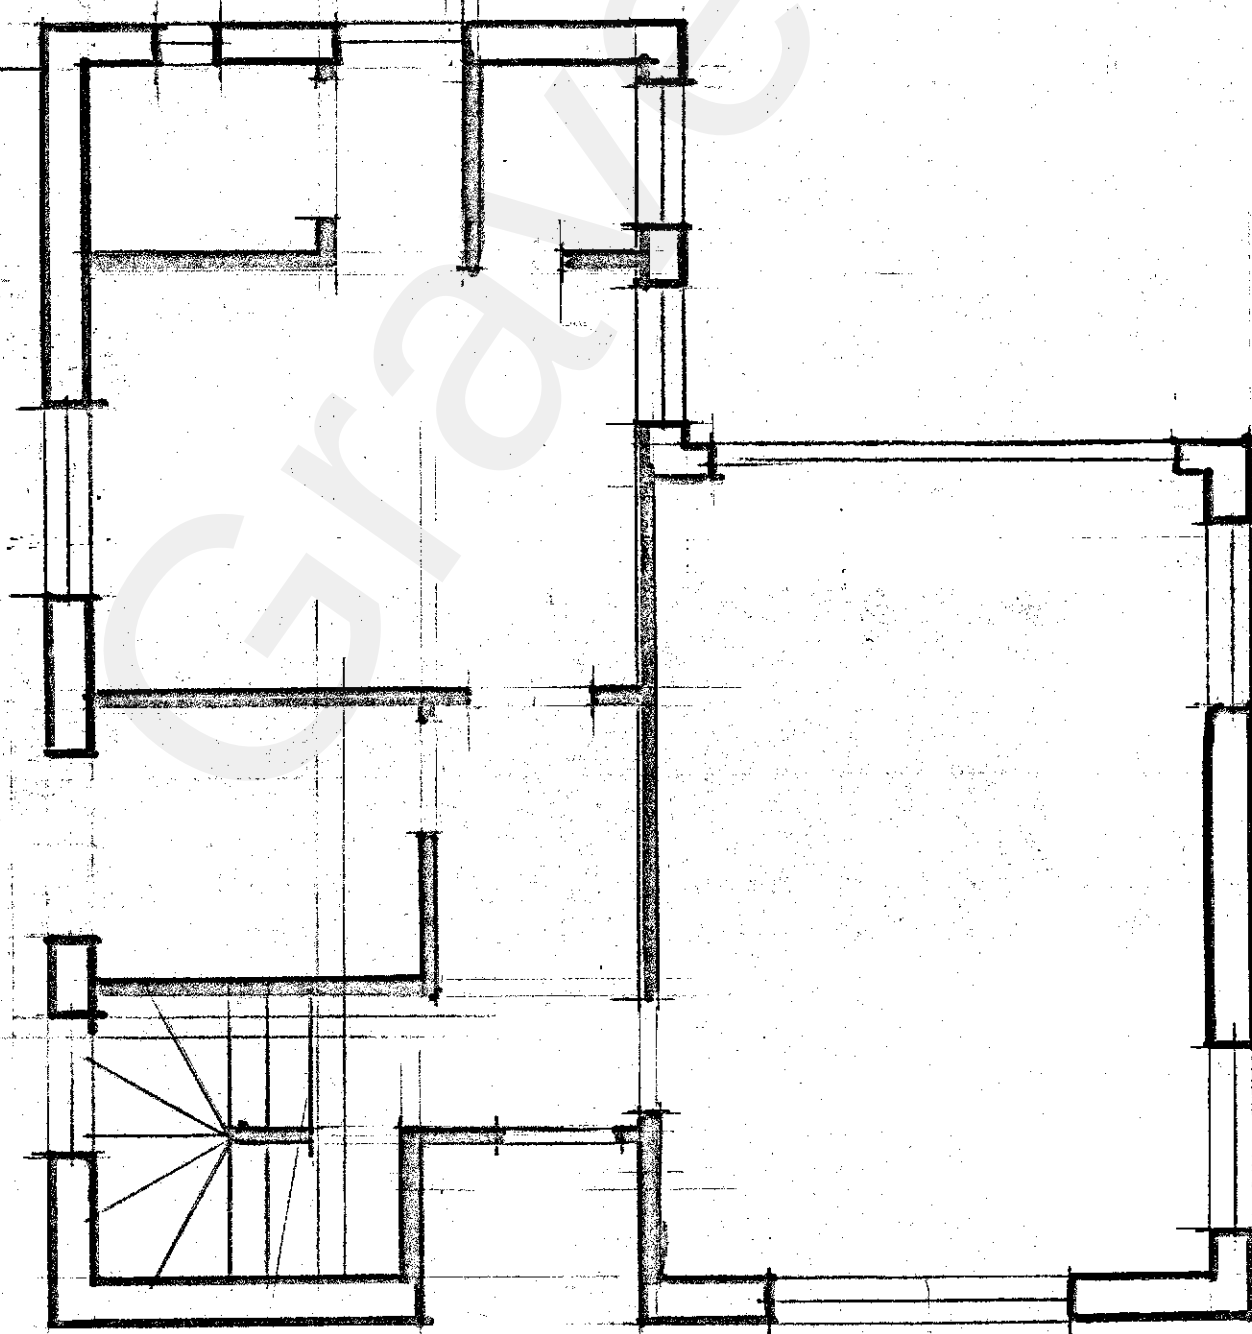


FIRST

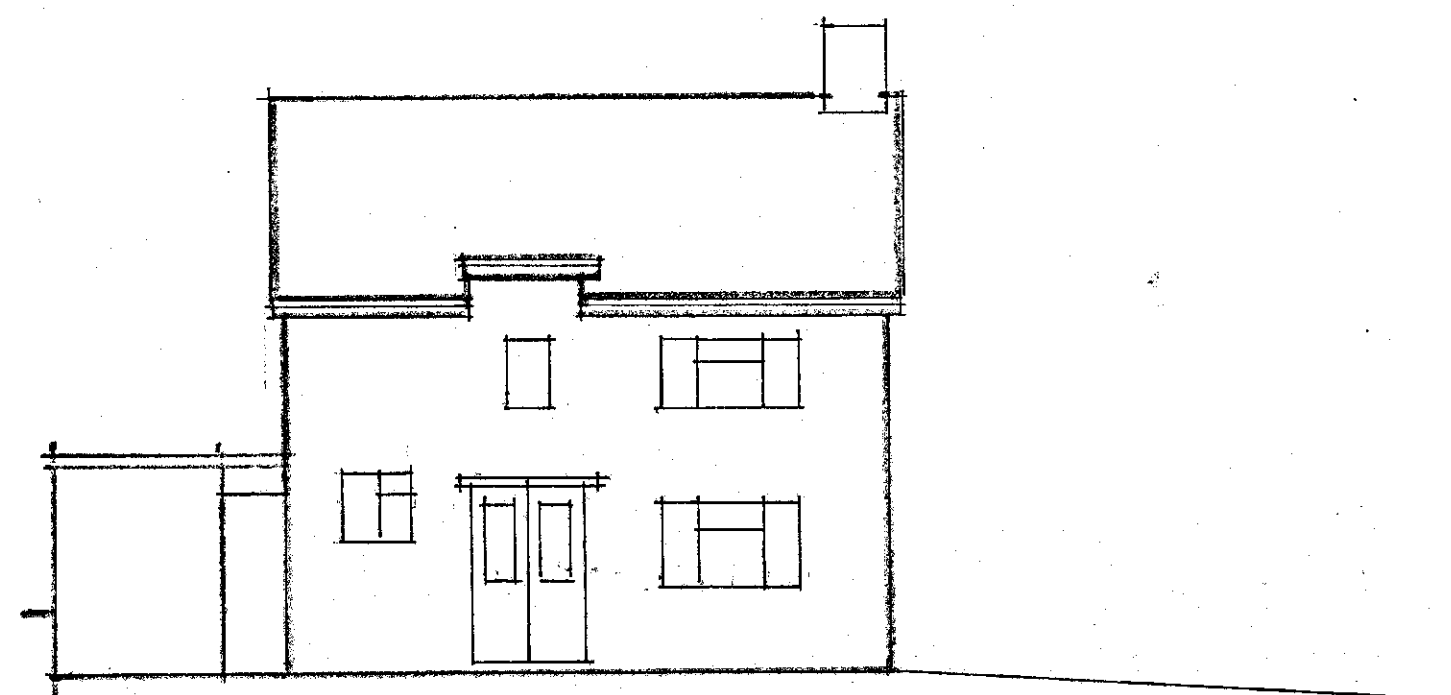


GROUND

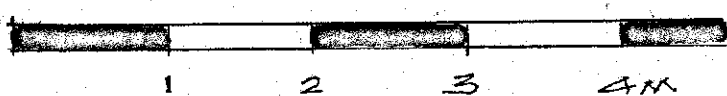


front

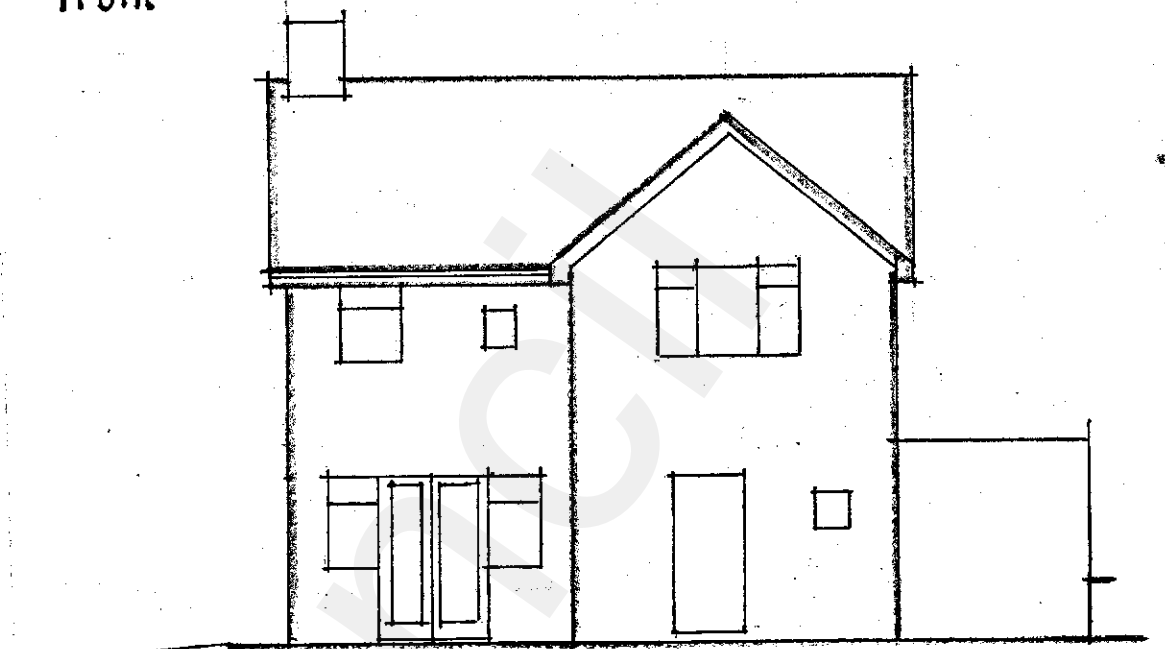



rear

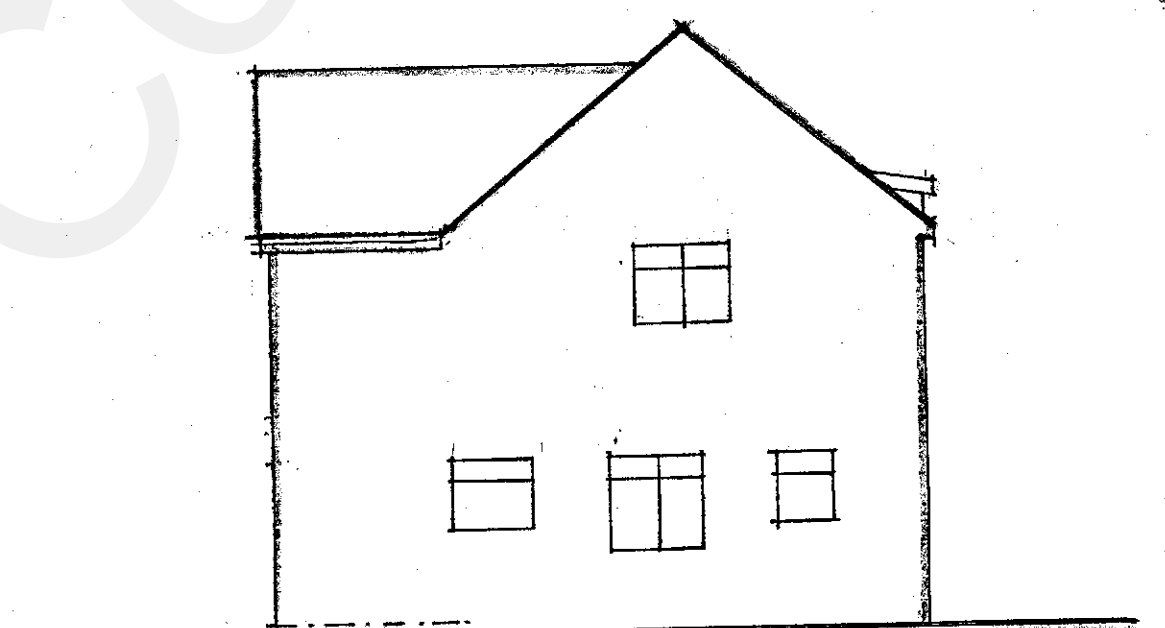


side 63

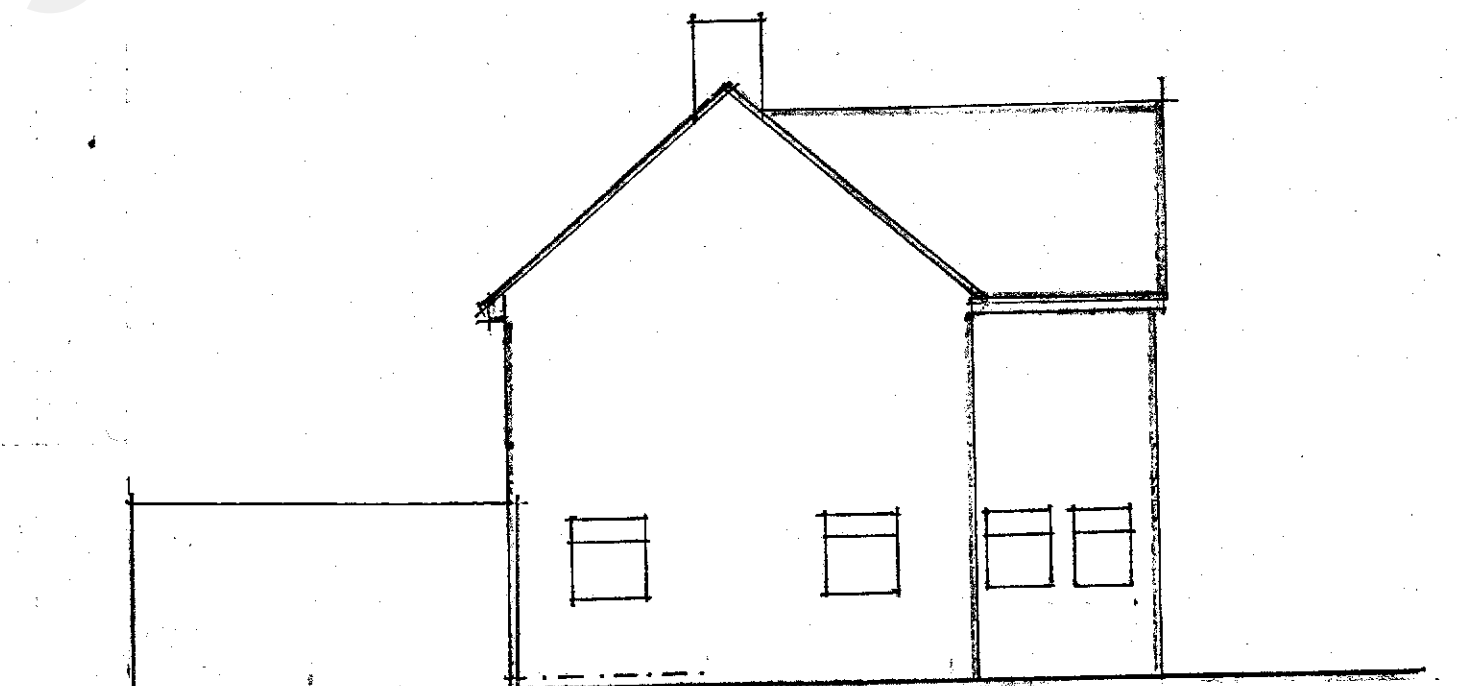

side 67

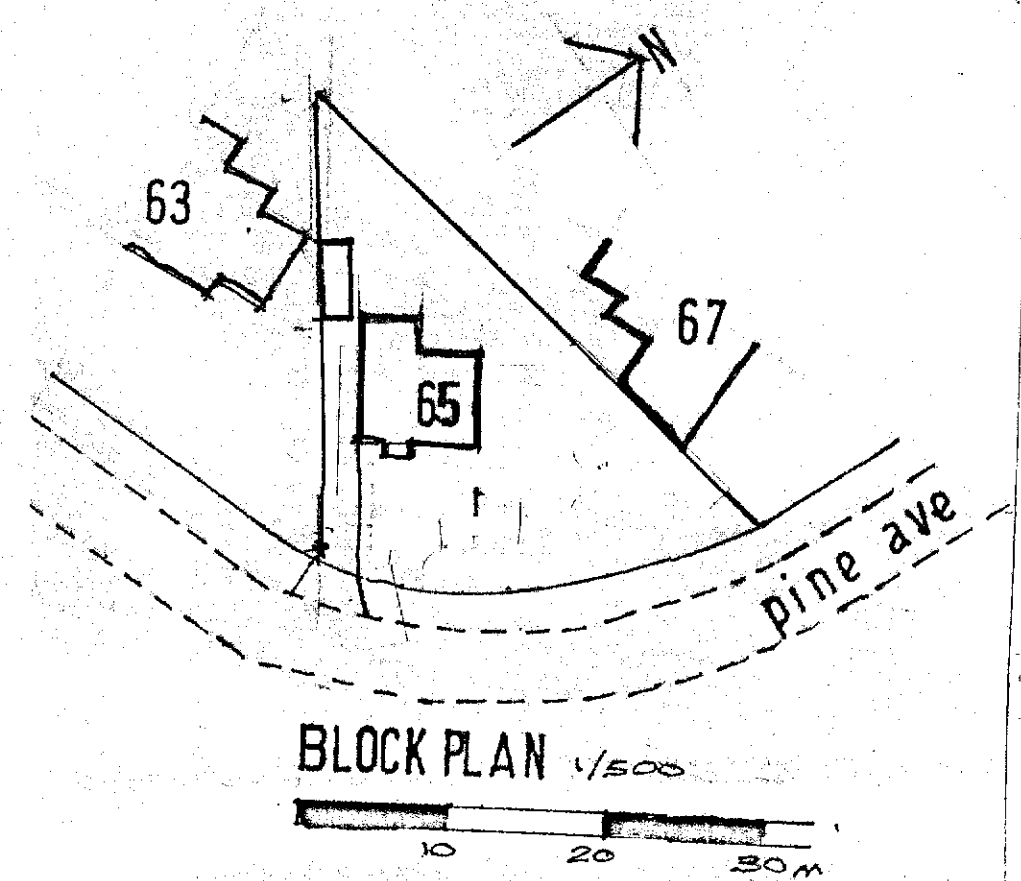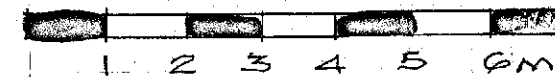

BLOCK PLAN 1/500

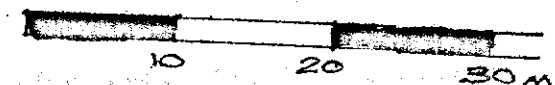

Howard Associates

Parkfield, Rag Hill, Tatsfield, Westerham, Kent TN16 2LS

building design services Telephone: 01599 577004

client

project

25 PINE AVE GRAYSSEND

title

AS EXISTING

H22/113

A

20/02

1/50+1/100