
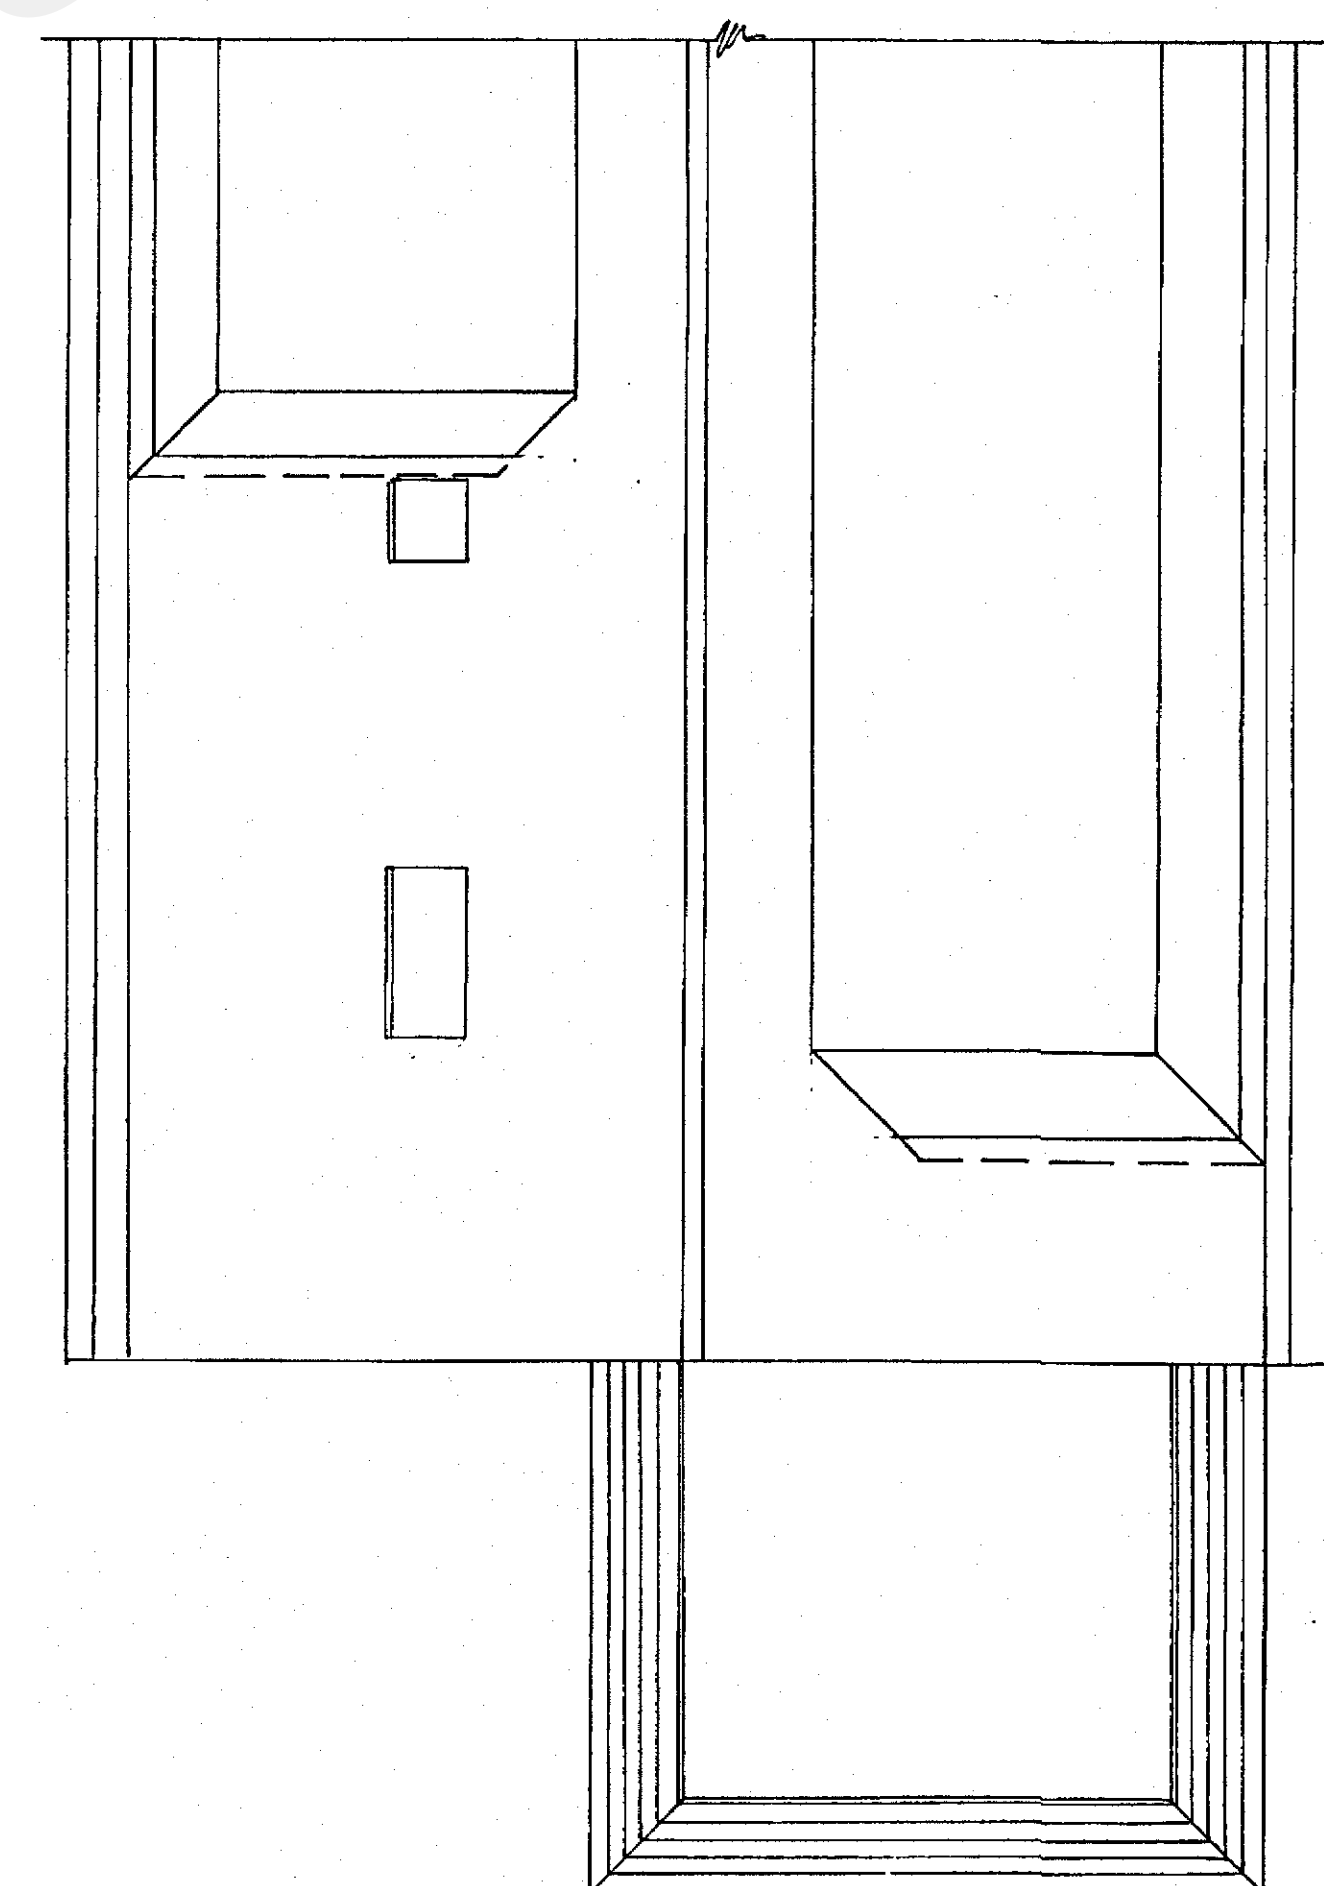
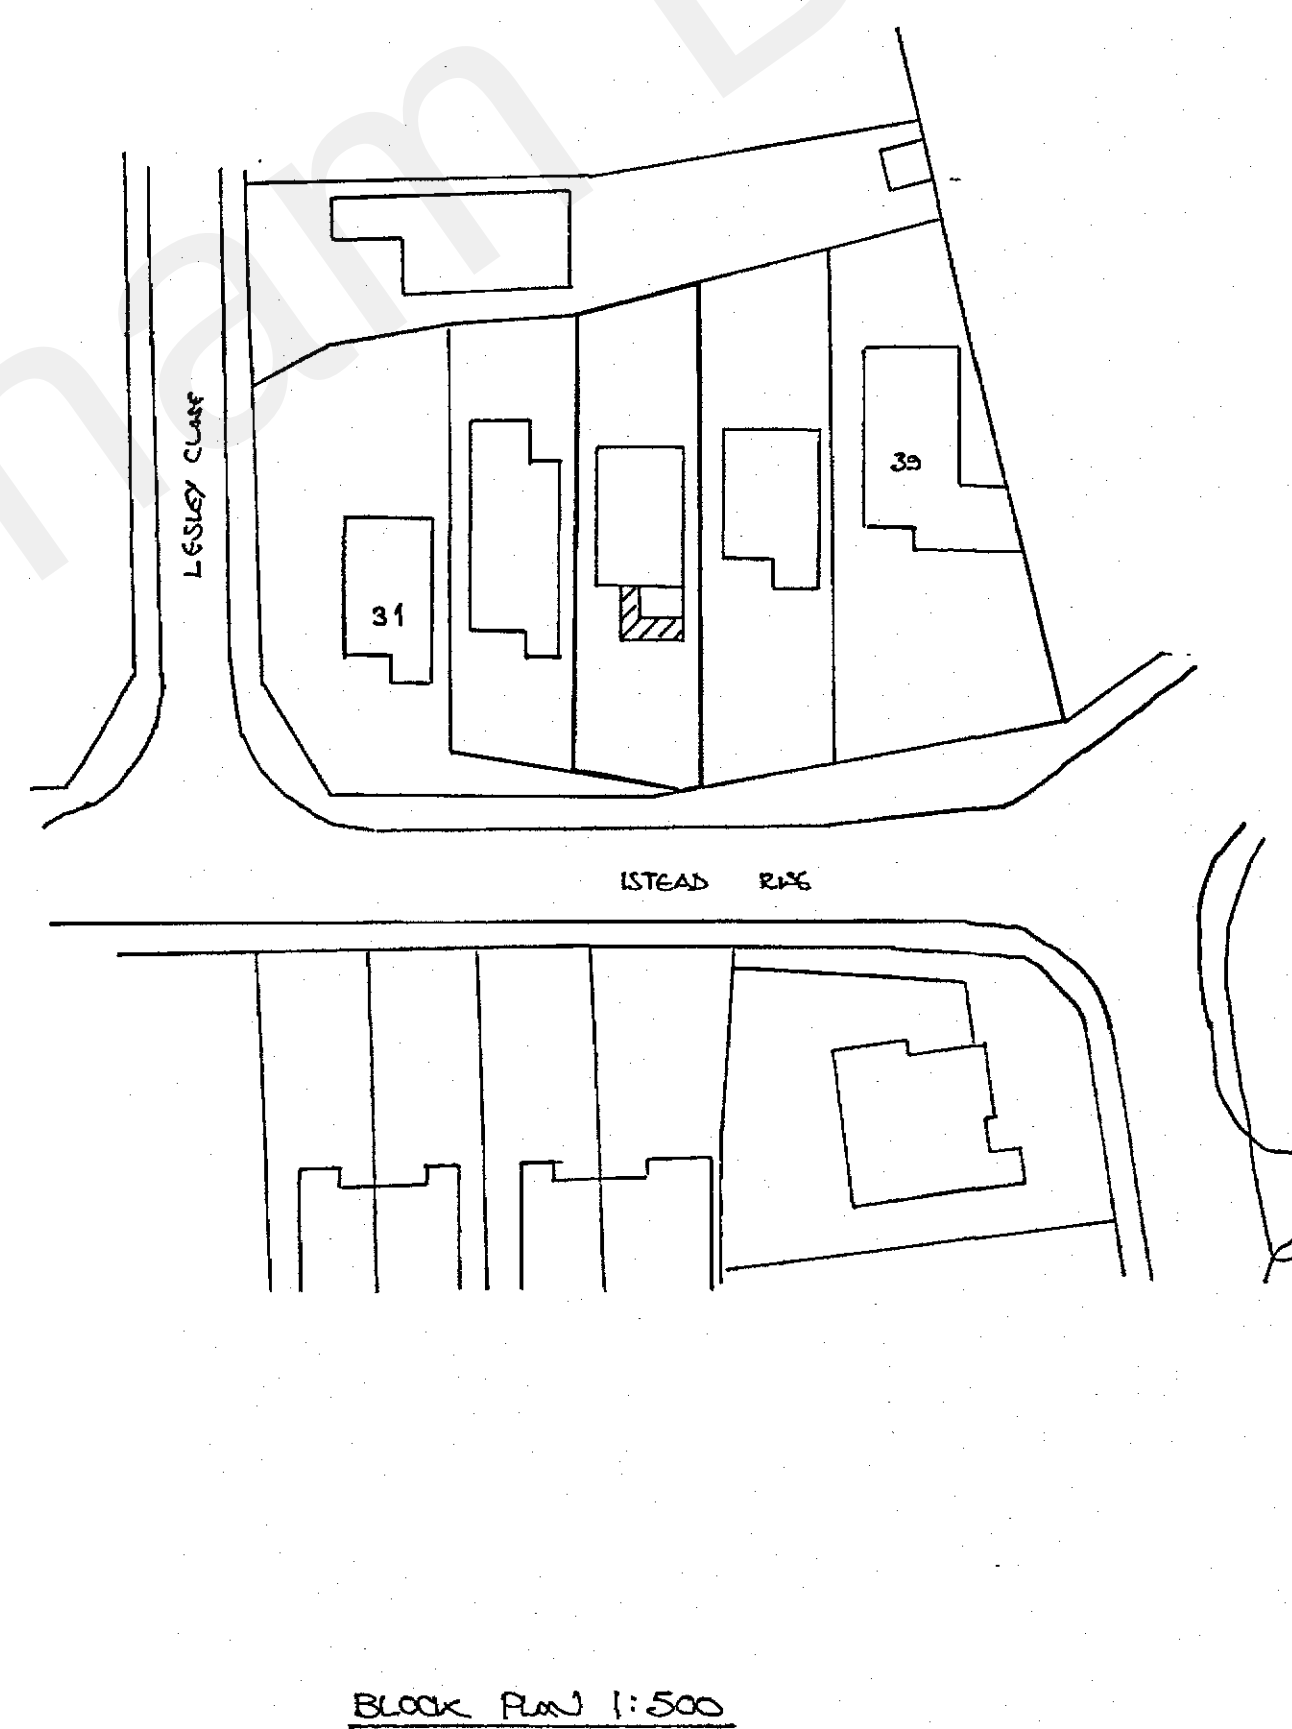
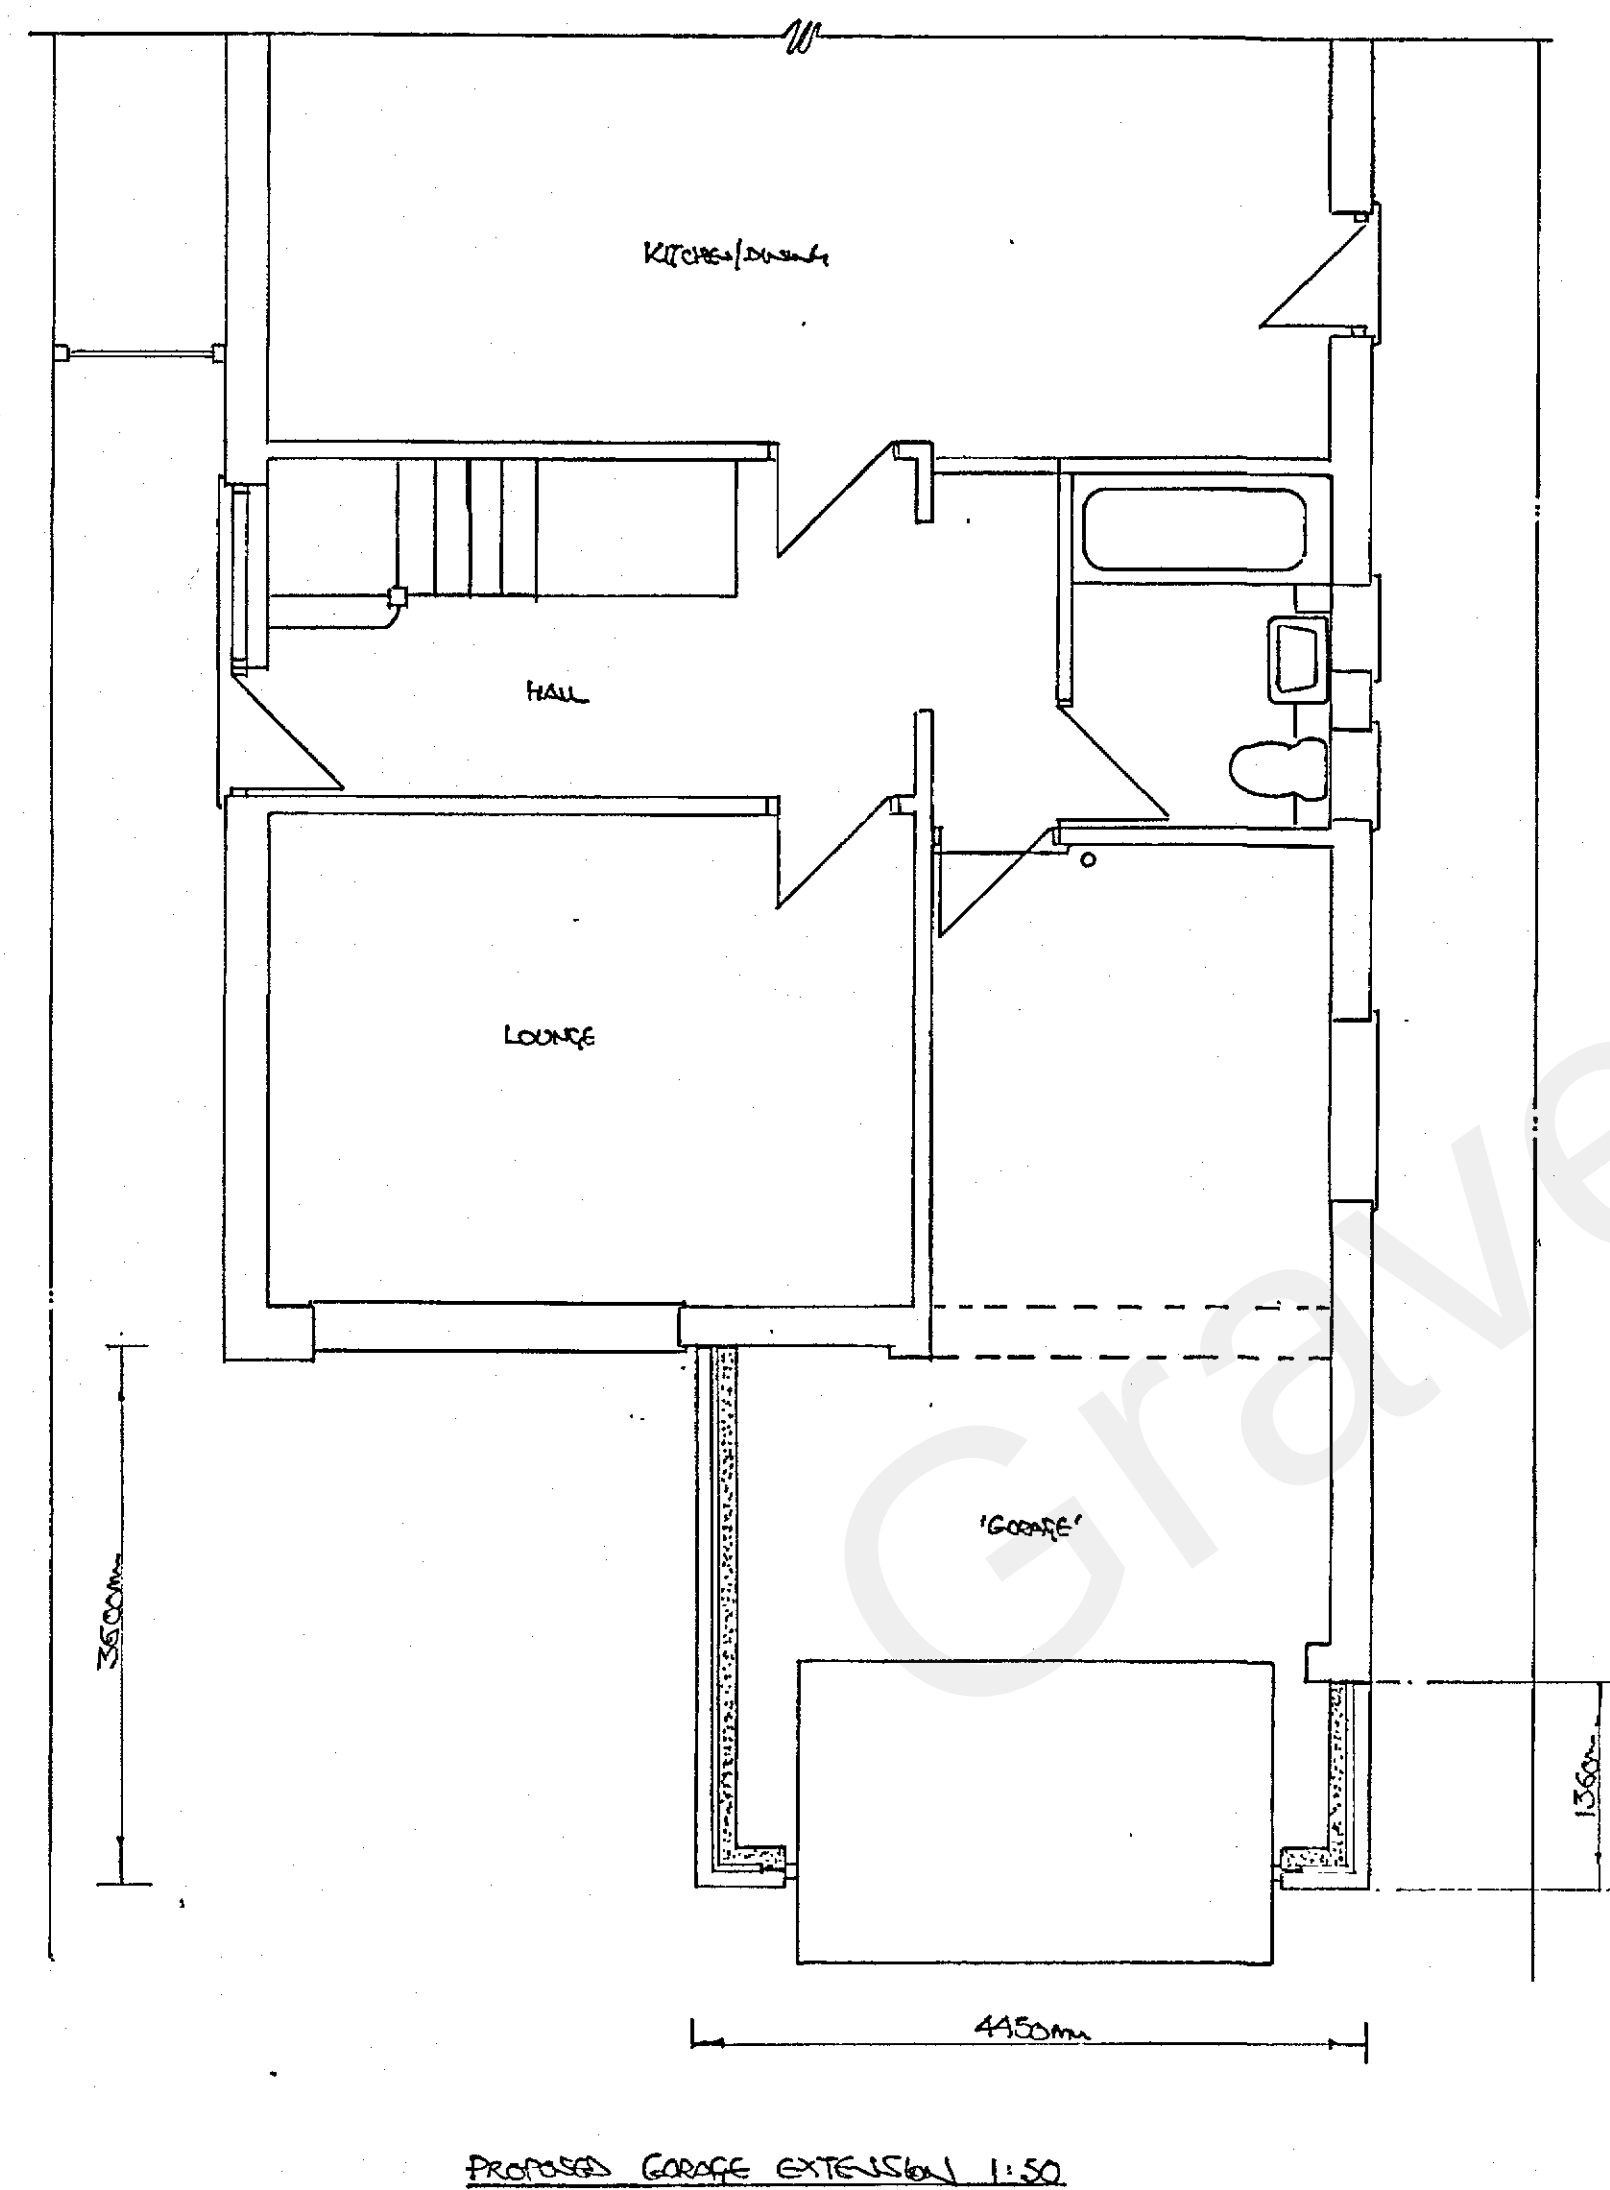
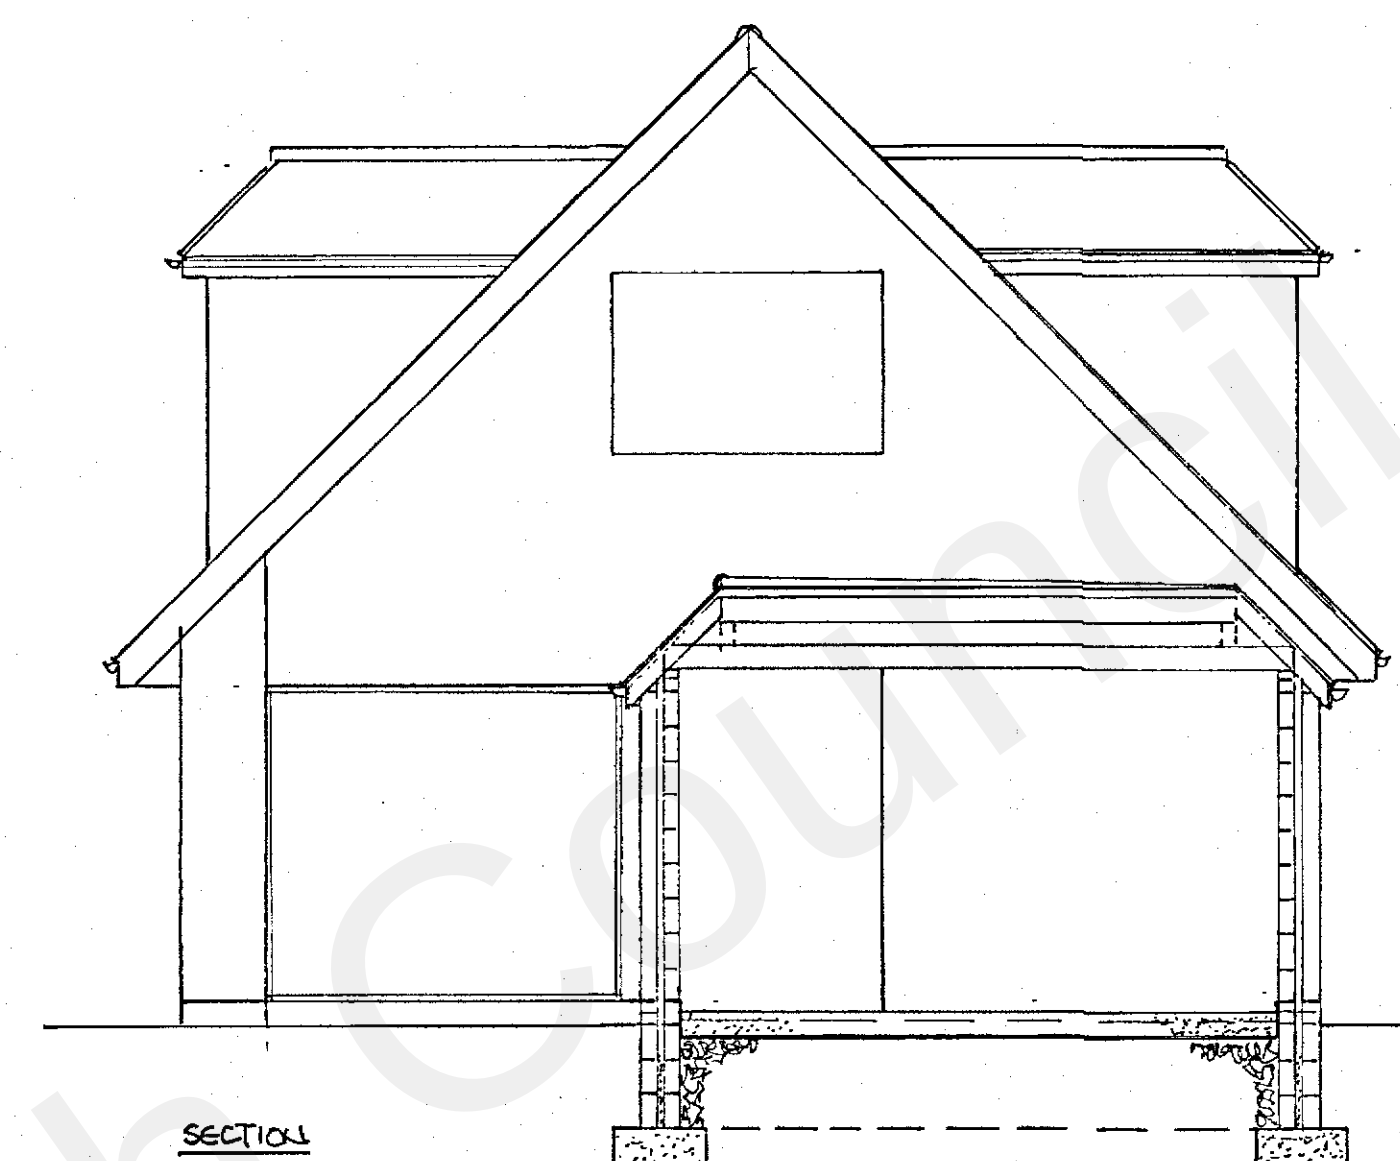


NOTES:
All dimensions must be checked on site and not
taken from this drawing.

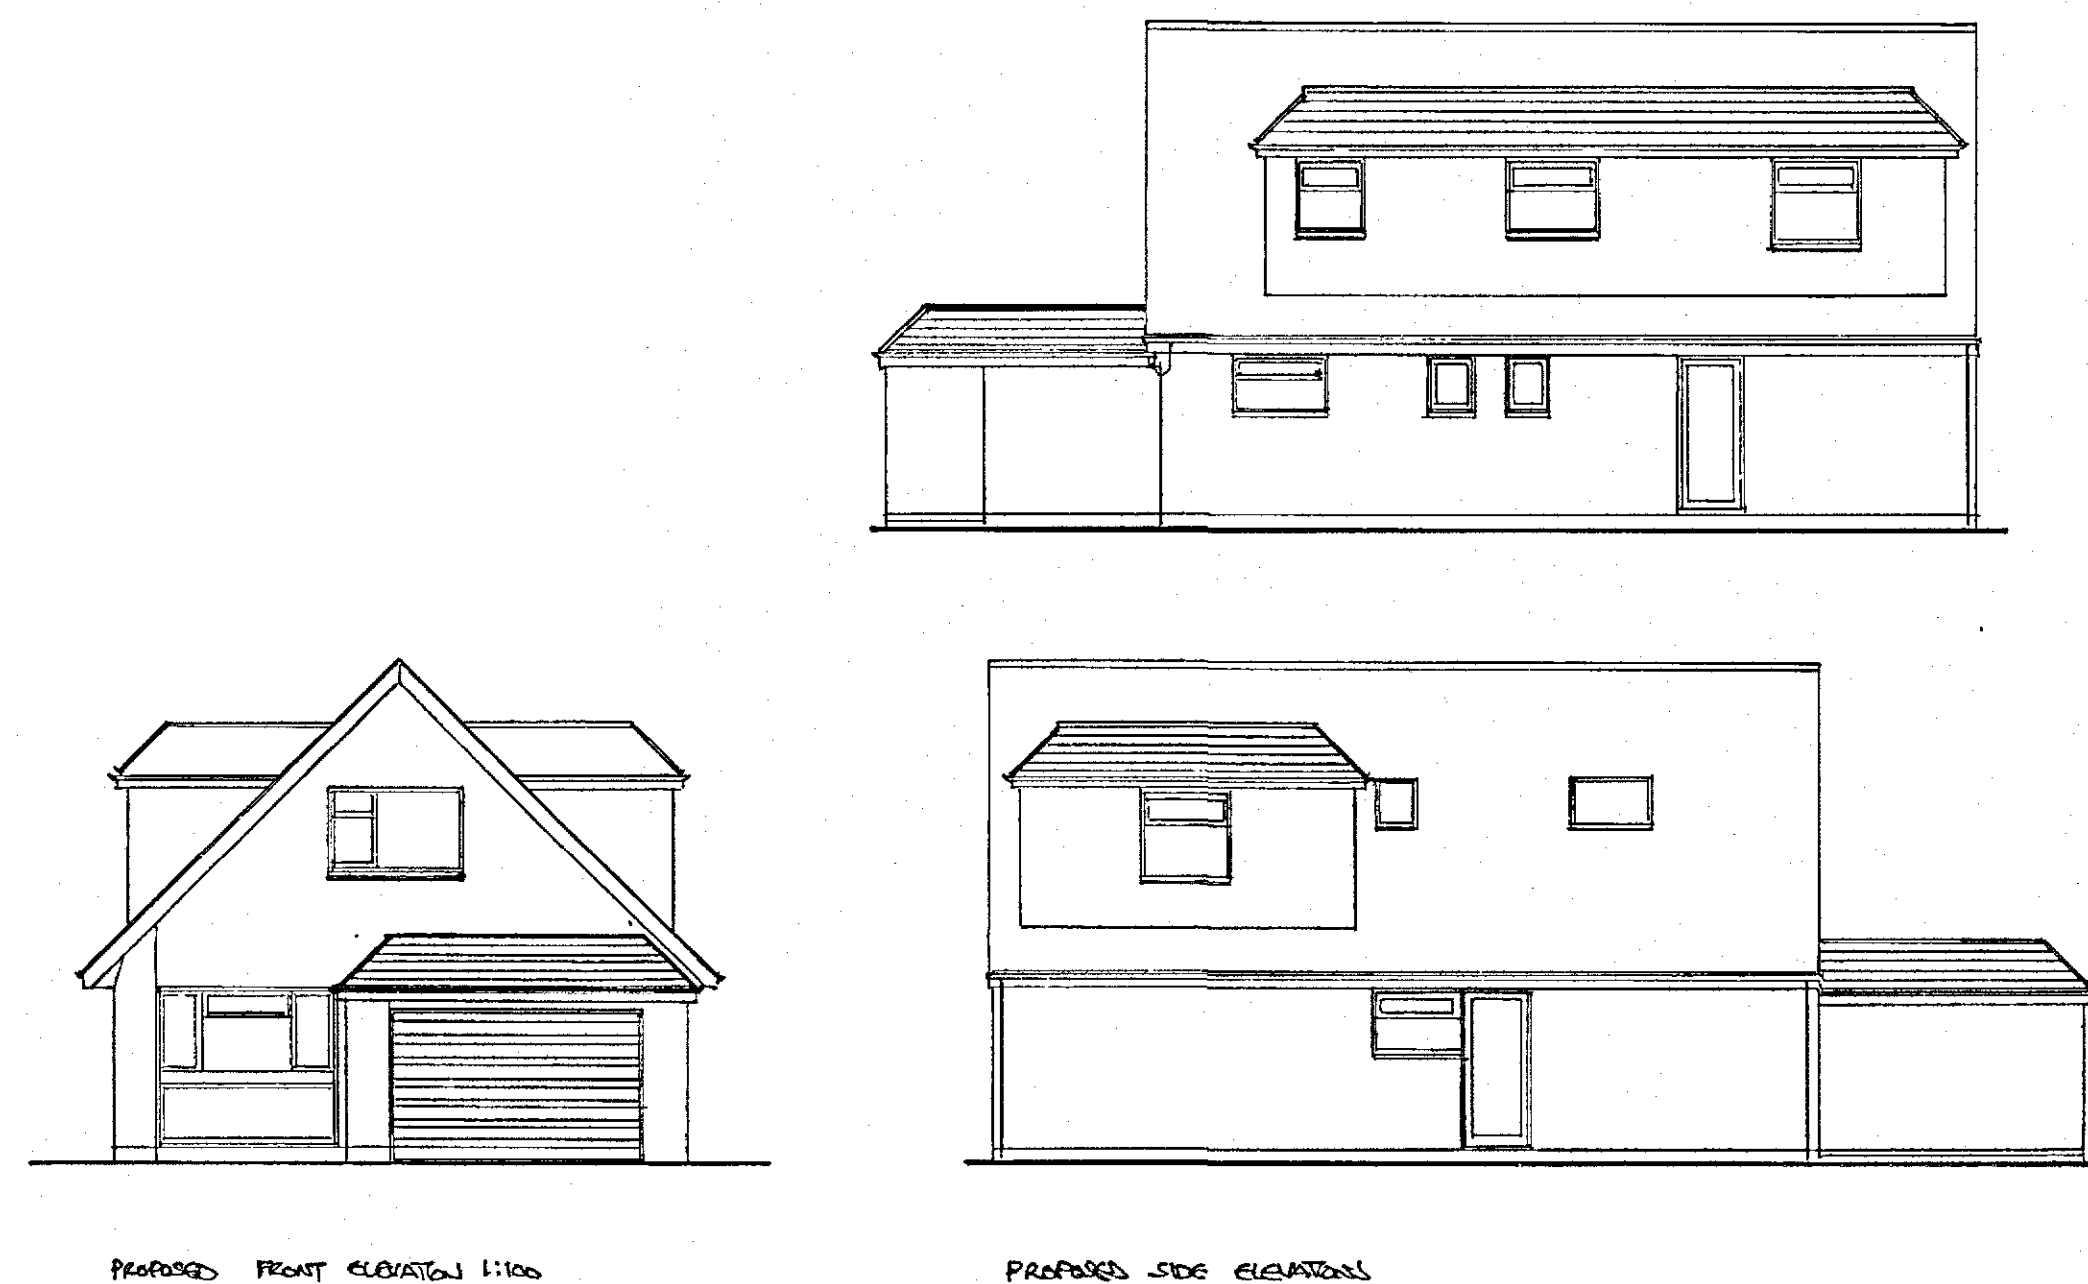

DATE	REVISIONS
A	

0	1	2	3	4	1:100
0	1	2	3	4	1:50
0	10	20	30	40	1:500

CLIENT: MR. J. CHAPMAN

JOB TITLE:
PROPOSED GROUND FLOOR
FRONT GARAGE EXTENSION.

DRAWING TITLE:
35 ISTEAD RISE
GRAVESEND
KENT
DA13 9UE

SCALE: 1:50 1:100 1:500

DATE: SEP/22 DRAWN: dr

DWG. NO: JC/35 Rev.

RECEIVED
30 SEP 2022

20221061