


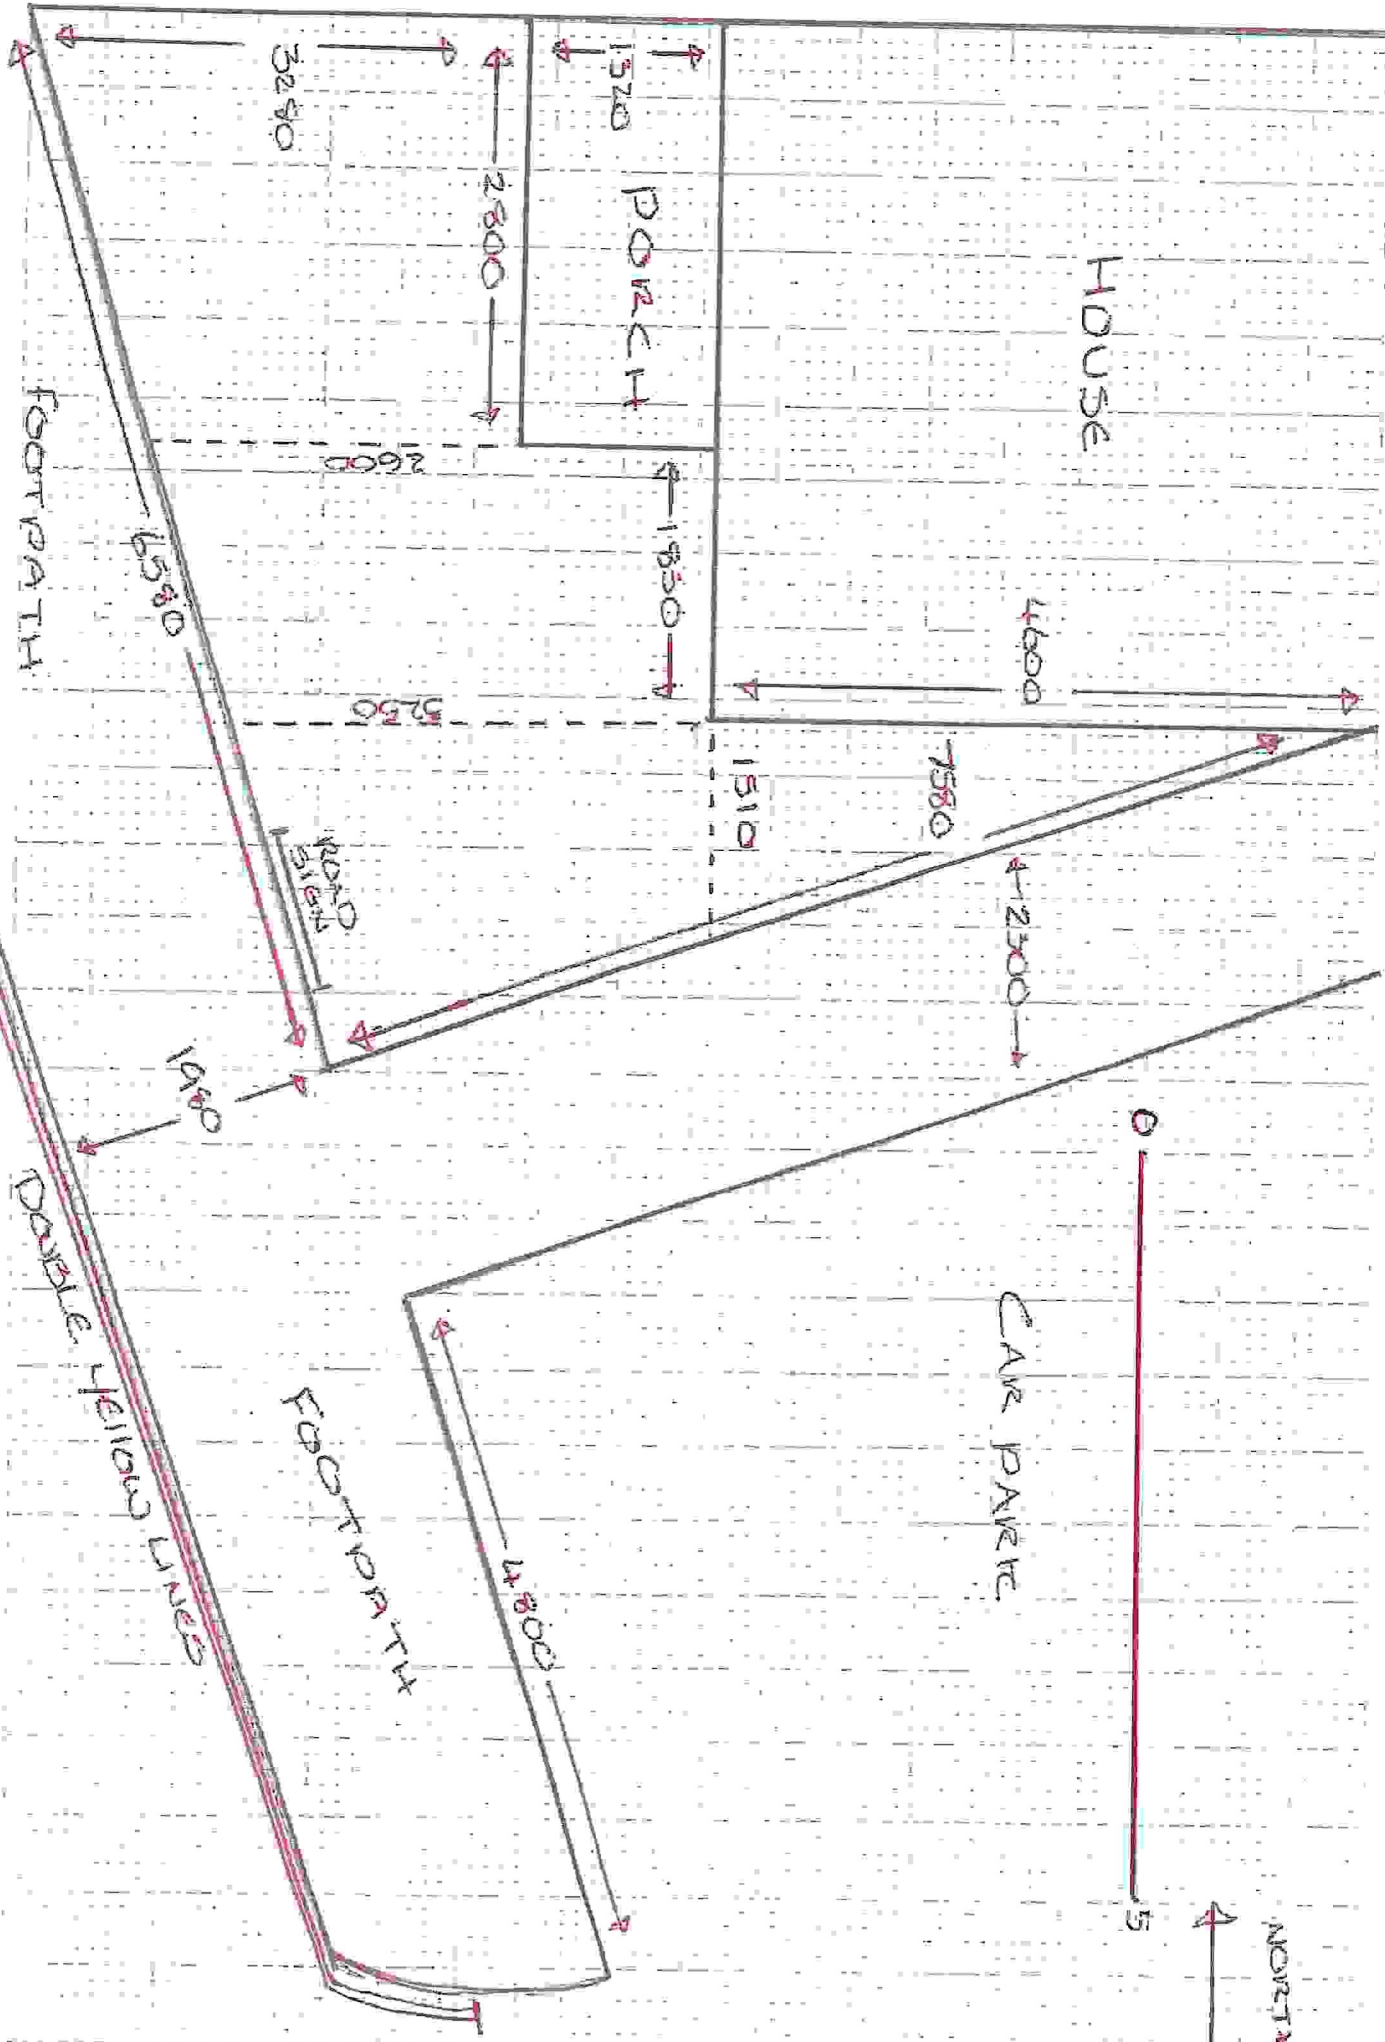

EXISTING

1:50

PLAN 1