


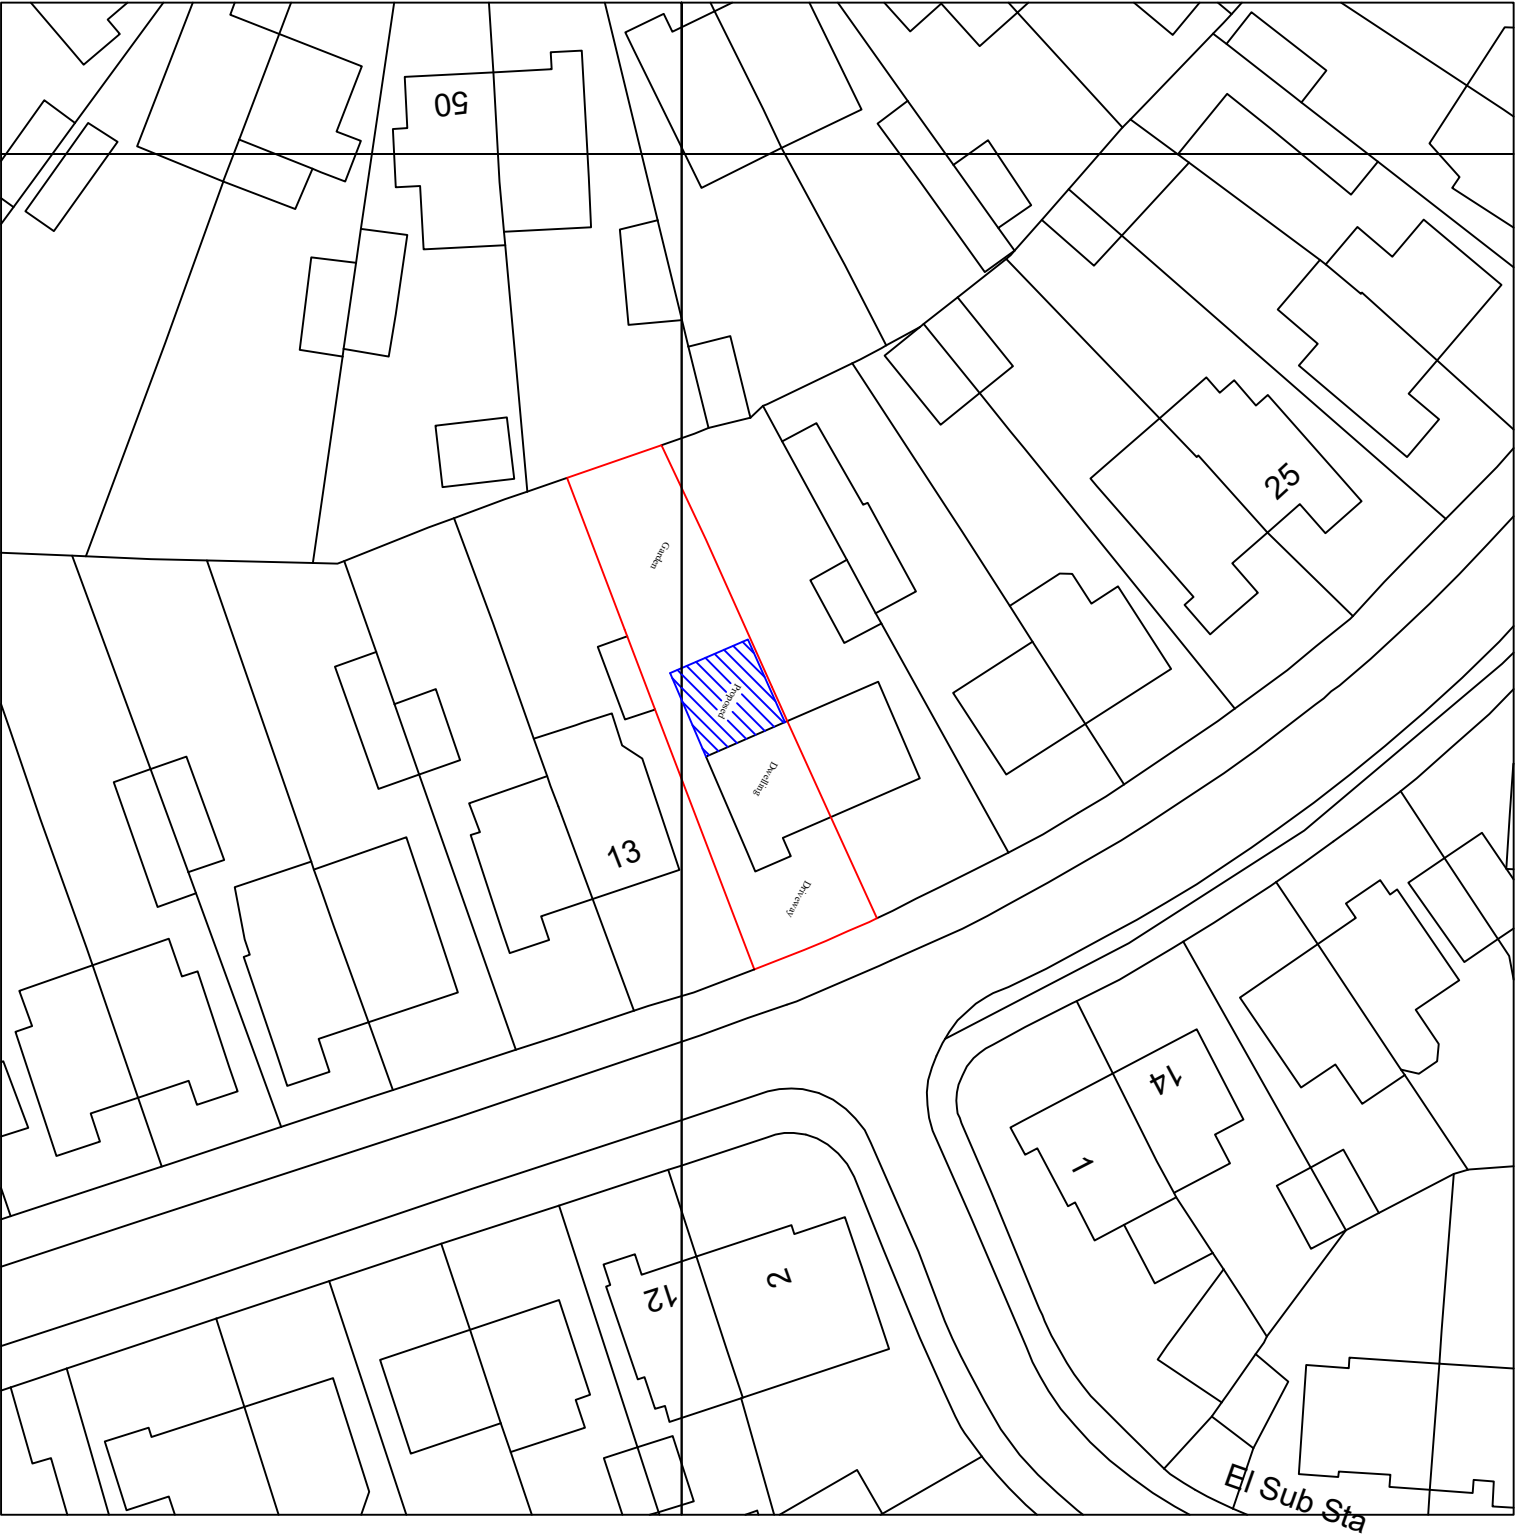

PROPOSED REAR EXTENSION AT 15 CAMBRIA CRESCENT, GRAVESEND, DA12 4NJ

Title: PROPOSED BLOCK PLAN

Scale:1:500

Date: 27/07/2023

Dwg:No: TSL/KULA/15/E06

