


Location Plan

Site Address: Easting: 562653 Northing: 173719



Date Produced: 28-Jul-2023

Scale: 1:1250 @A3

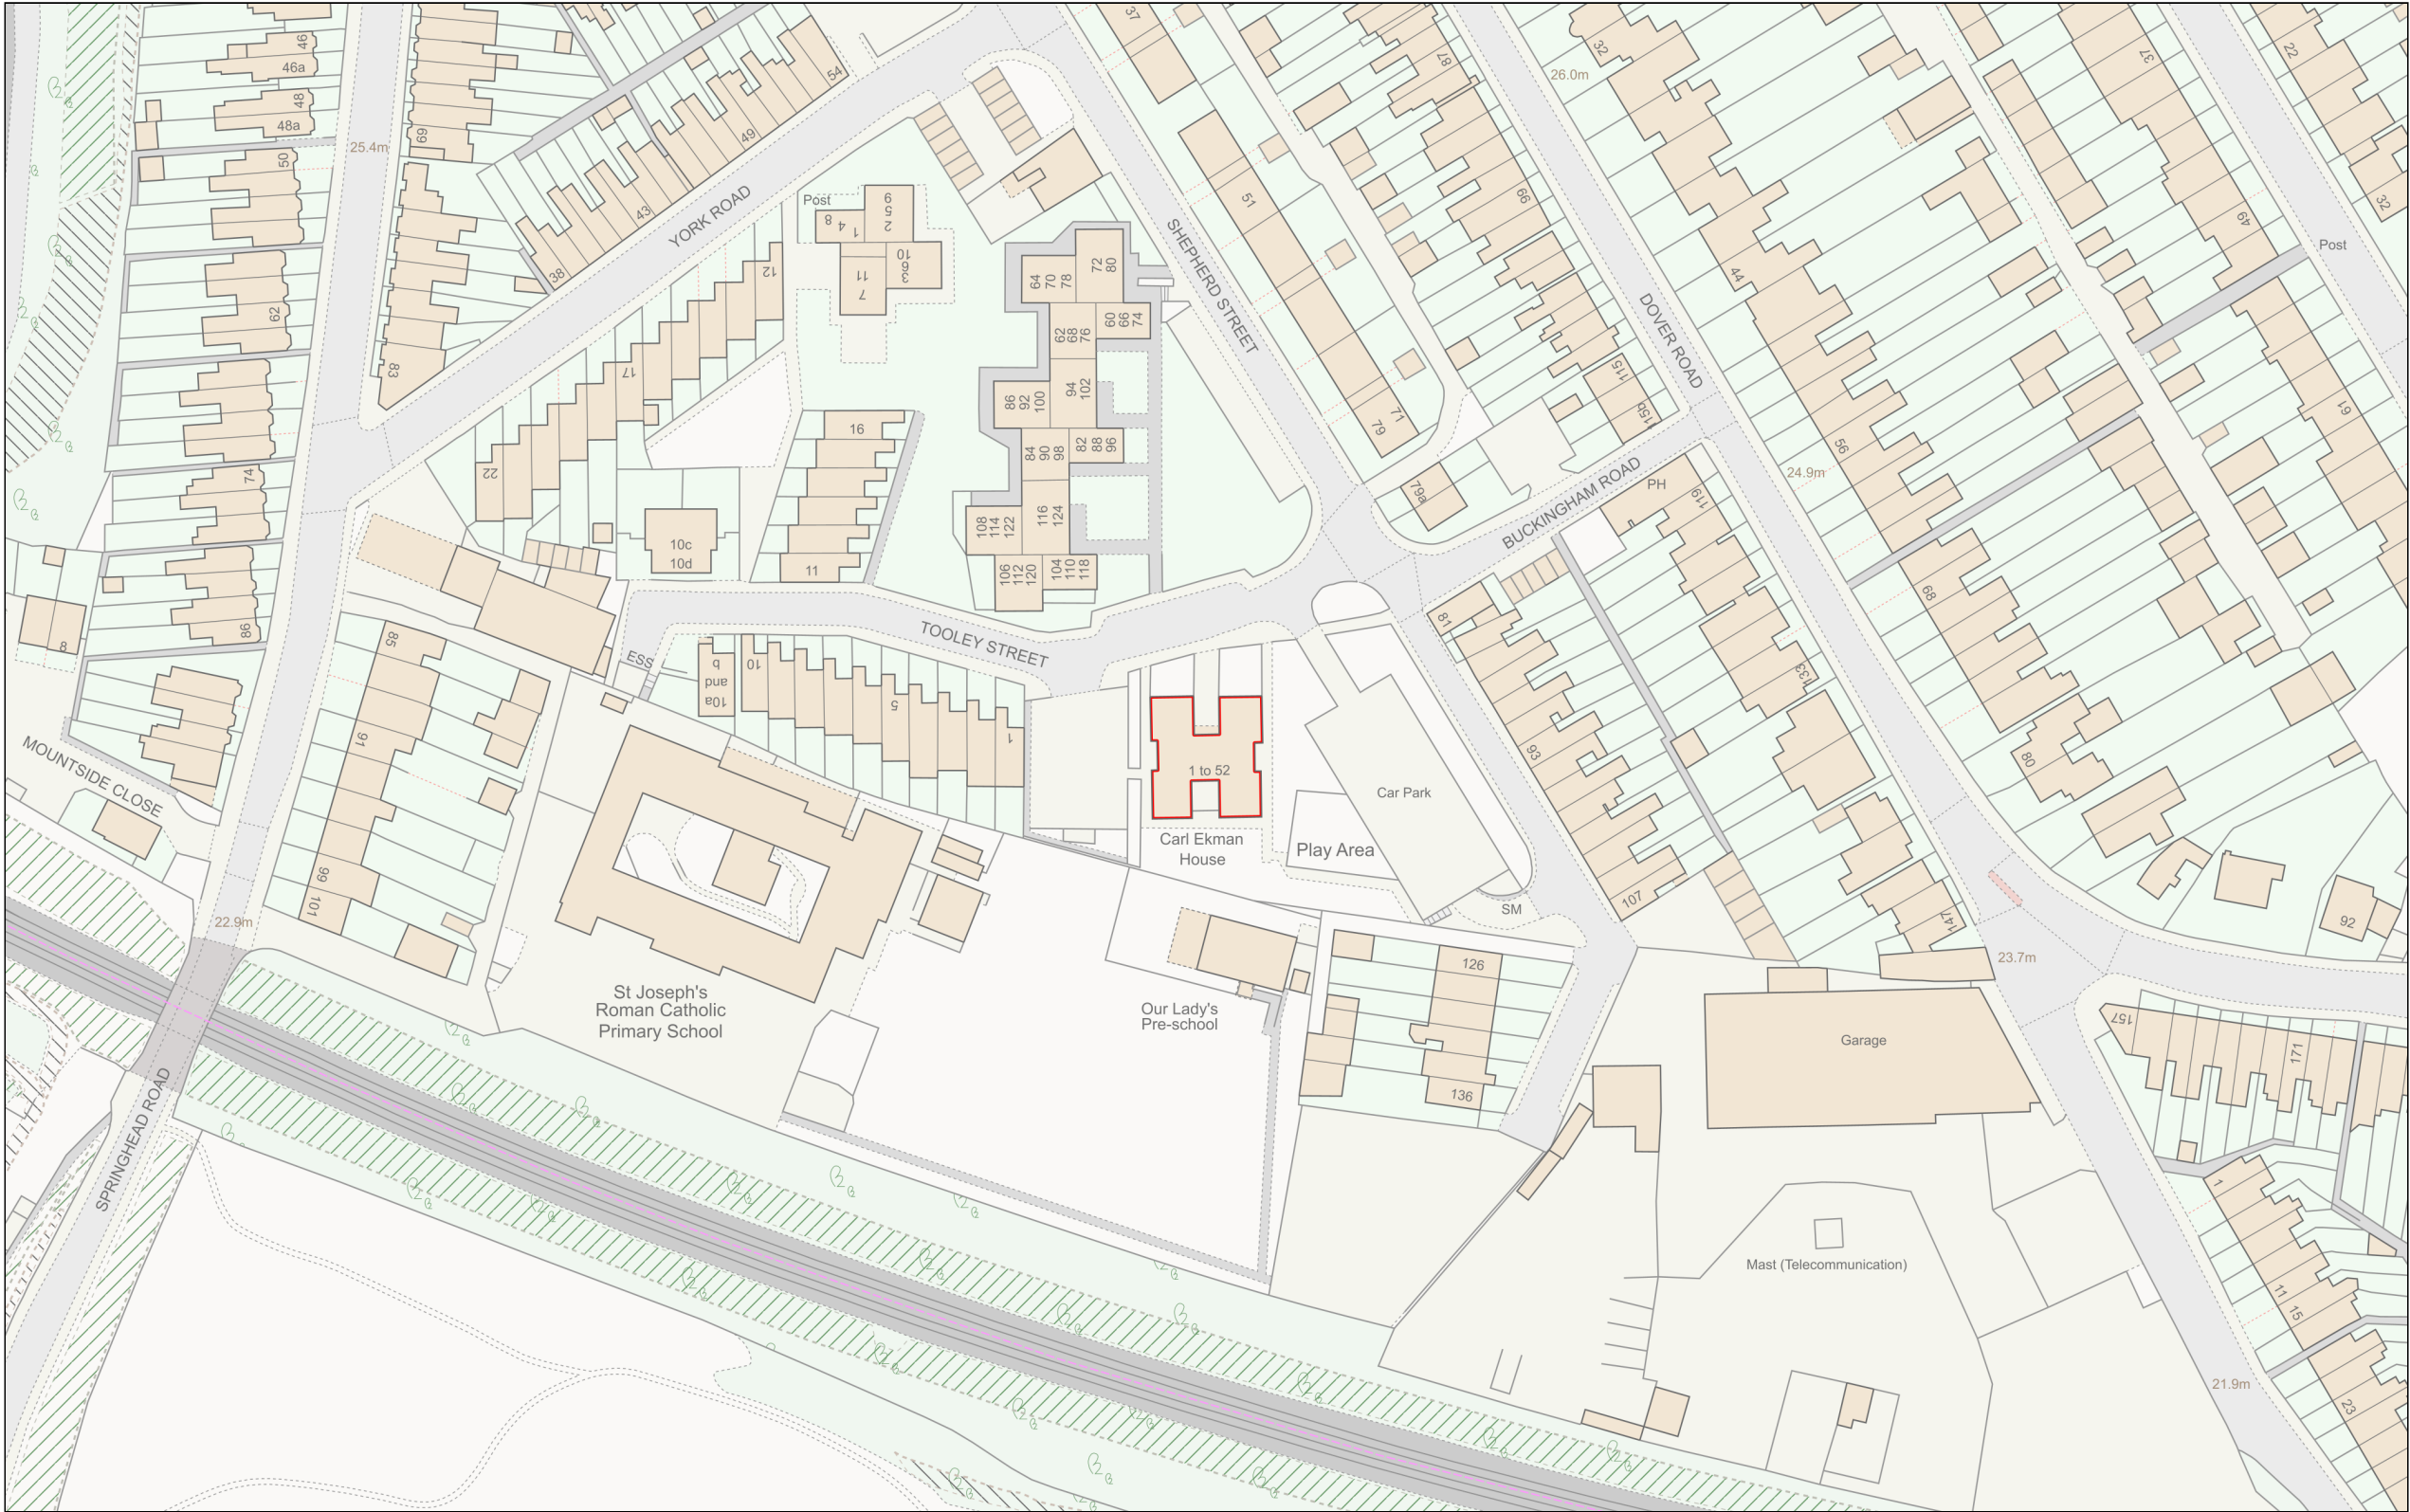

Planning Portal Reference: PP-12342655v1

