



© This drawing is protected by copyright and must not be copied or reproduced without the written consent of Penfold Project Services

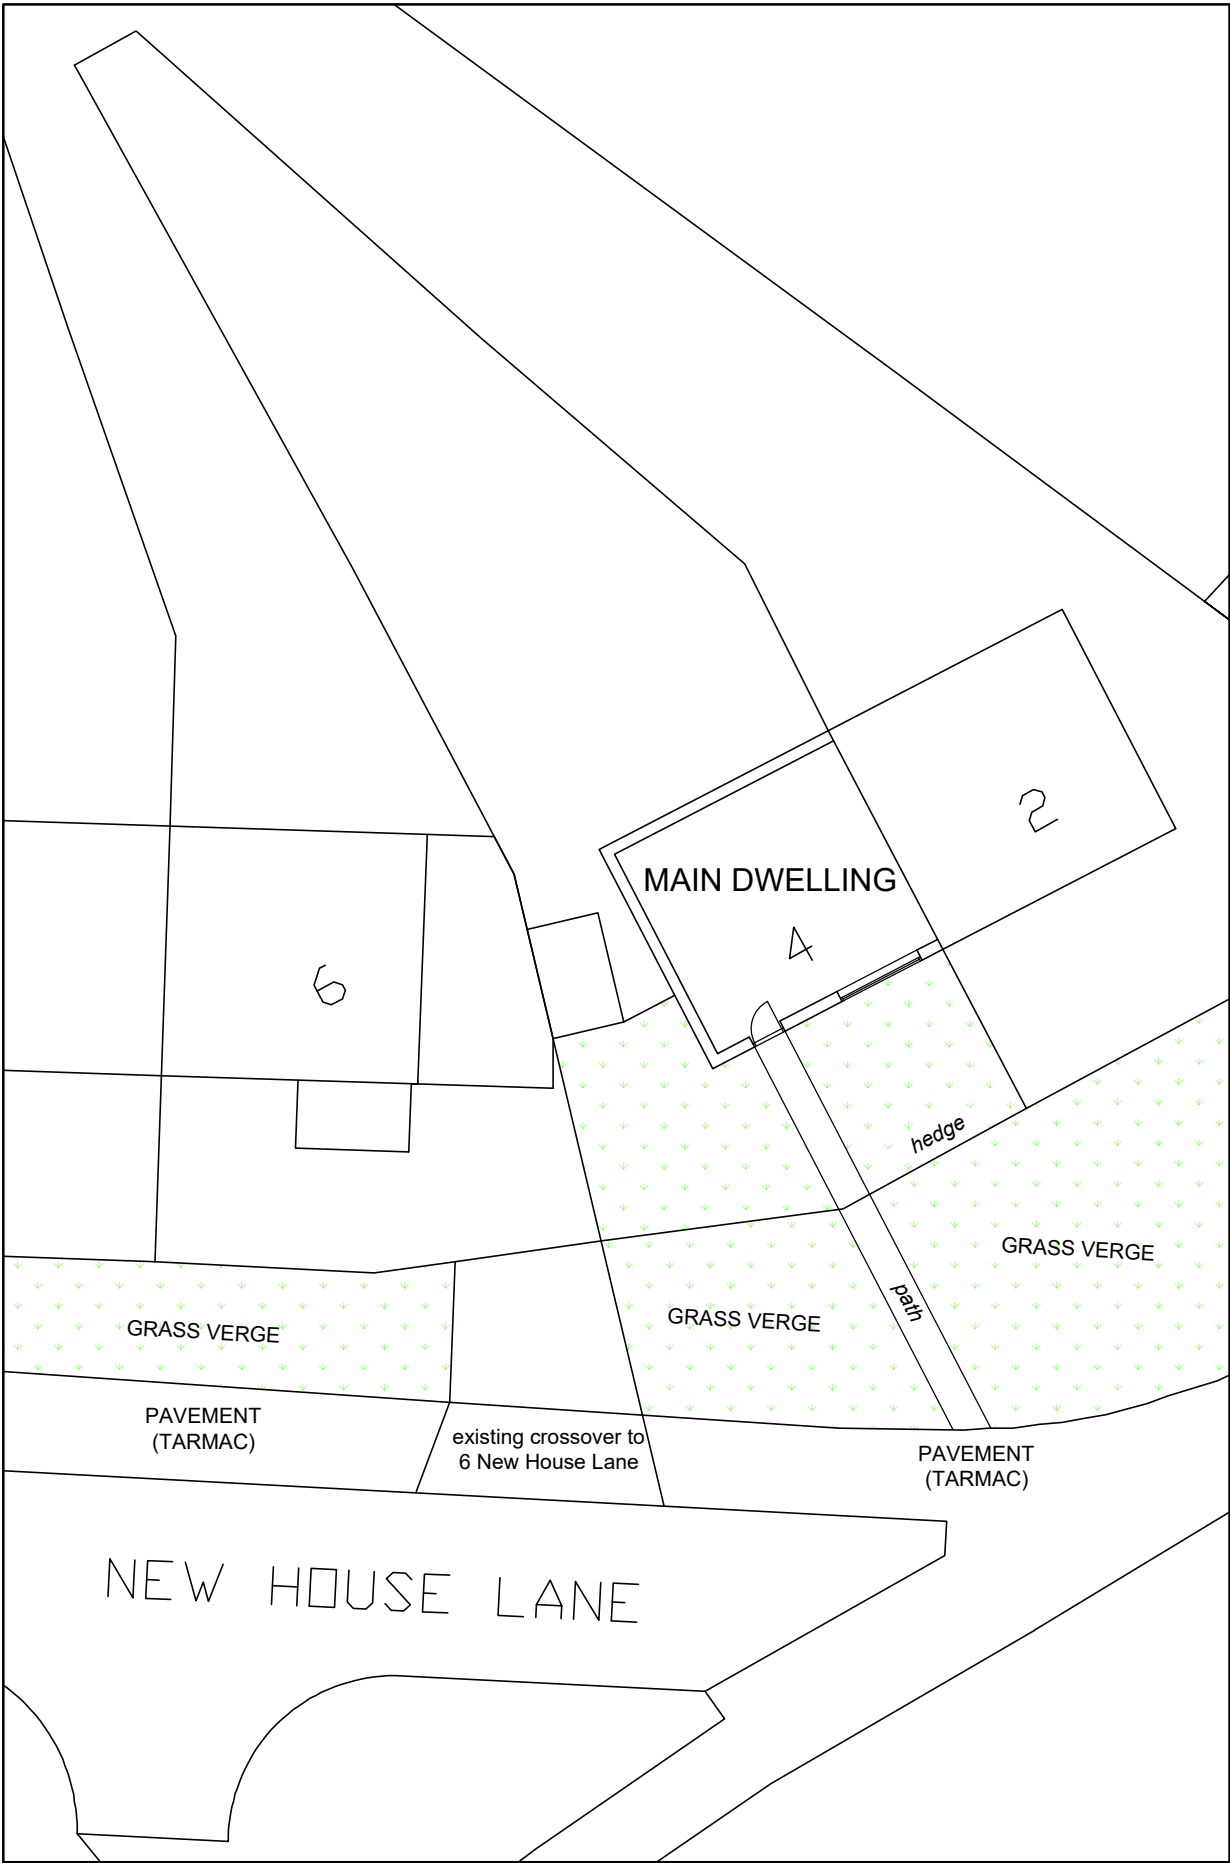

BLOCK PLAN
(1:200)

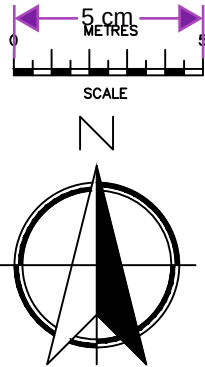

Date	No	Revision
Penfold Project Services Epmarket, Wrotham Road, Meopham, Kent, DA13 0JH Telephone: 01474 816690 e-mail: apenfold448@btinternet.com		
Job Title:	4 NEW HOUSE LANE NORTHFLEET KENT DA11 7HH	
Dwg Title:	BLOCK PLAN AS EXISTING	
Scale:	1:200 @ A3	
Dwg No.:	01	
Date:	February 2024	