



© This drawing is protected by copyright and must not be copied or reproduced without the written consent of Penfold Project Services

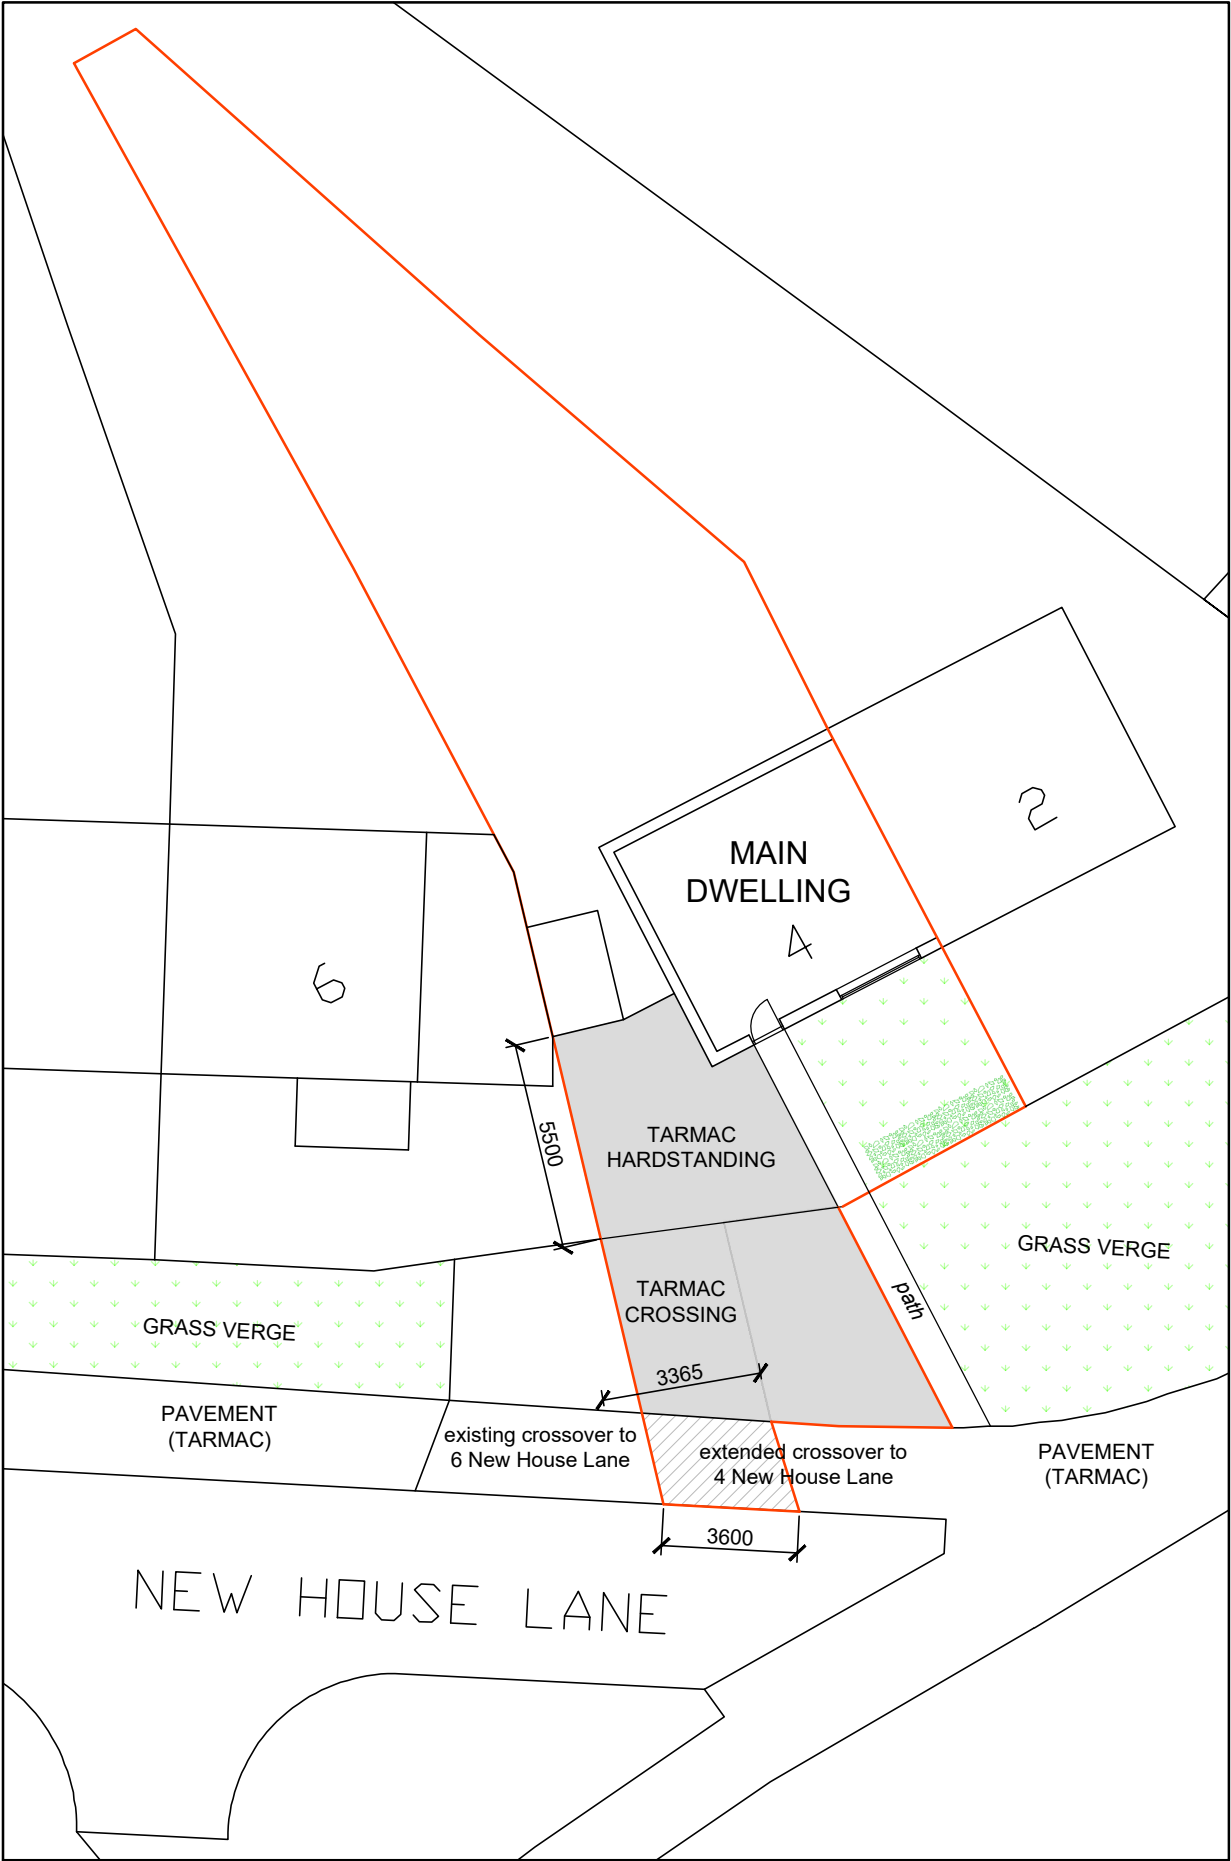

TARMAC HARDSTANDING AND CROSSING LAID TO FALLS AND SURFACE WATER TO DISCHARGE INTO SOAKAWAY

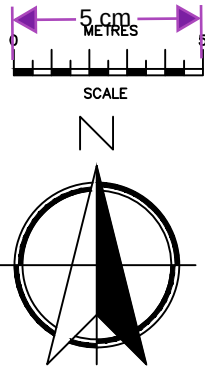

PRELIMINARY
ISSUE

BLOCK PLAN
(1:200)

Date	No	Revision
Penfold Project Services		
Epmarket, Wrotham Road, Meopham, Kent, DA13 0JH		
Telephone: 01474 816690		
e-mail: apenfold448@btinternet.com		
Job Title:	4 NEW HOUSE LANE NORTHFLEET KENT DA11 7HH	
Dwg Title:	BLOCK PLAN AS PROPOSED	
Scale:	1:200 @ A3	
Dwg No.:	02	
Date:	February 2024	