
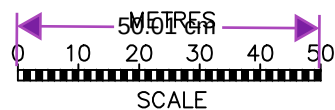
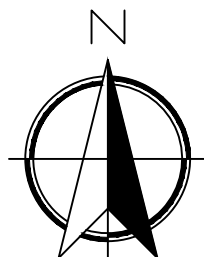


© This drawing is protected by copyright and must not be copied or reproduced without the written consent of Penfold Project Services

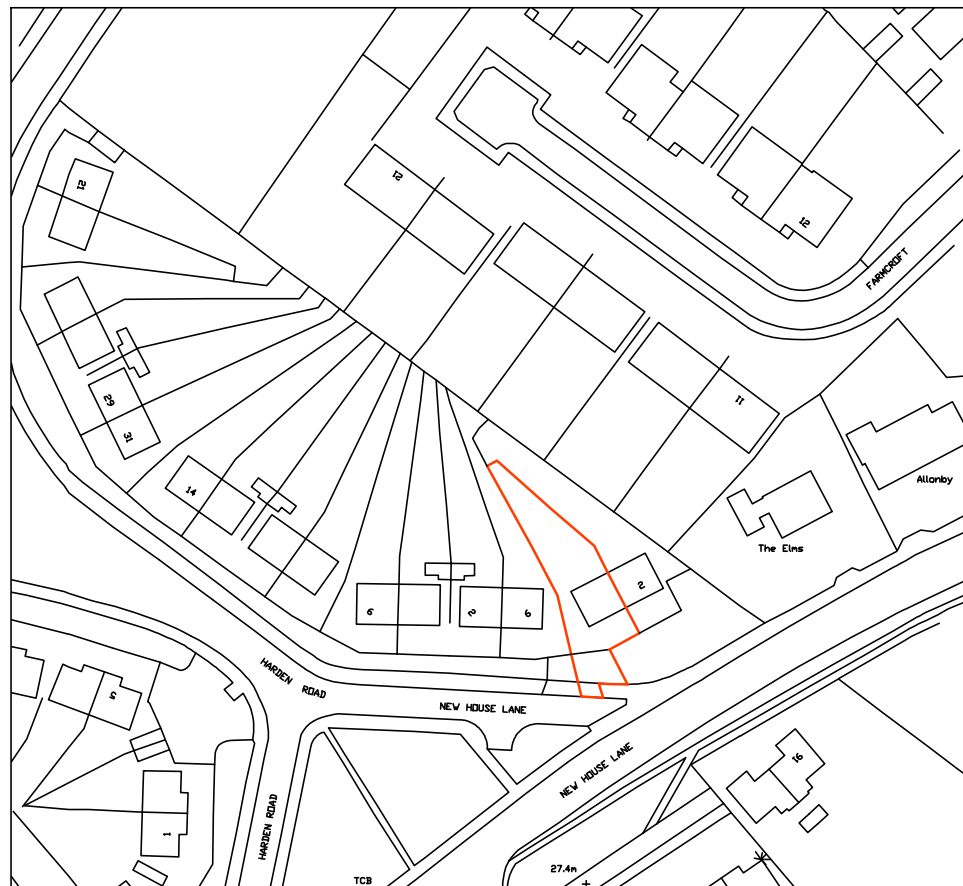

Date	No	Revision

Penfold Project Services

Epmarket, Wrotham Road, Meopham, Kent, DA13 0JH
Telephone: 01474 816690
e-mail: apenfold448@btinternet.com

Job Title: **4 NEW HOUSE LANE
NORTHFLEET
KENT
DA11 7HH**

Dwg Title: **LOCATION PLAN**

Scale: 1:1250 @ A4

Dwg No.: **03**

Date: February 2024