


15 Petersfield Drive, Meopham, Gravesend, Kent. DA13 OTR

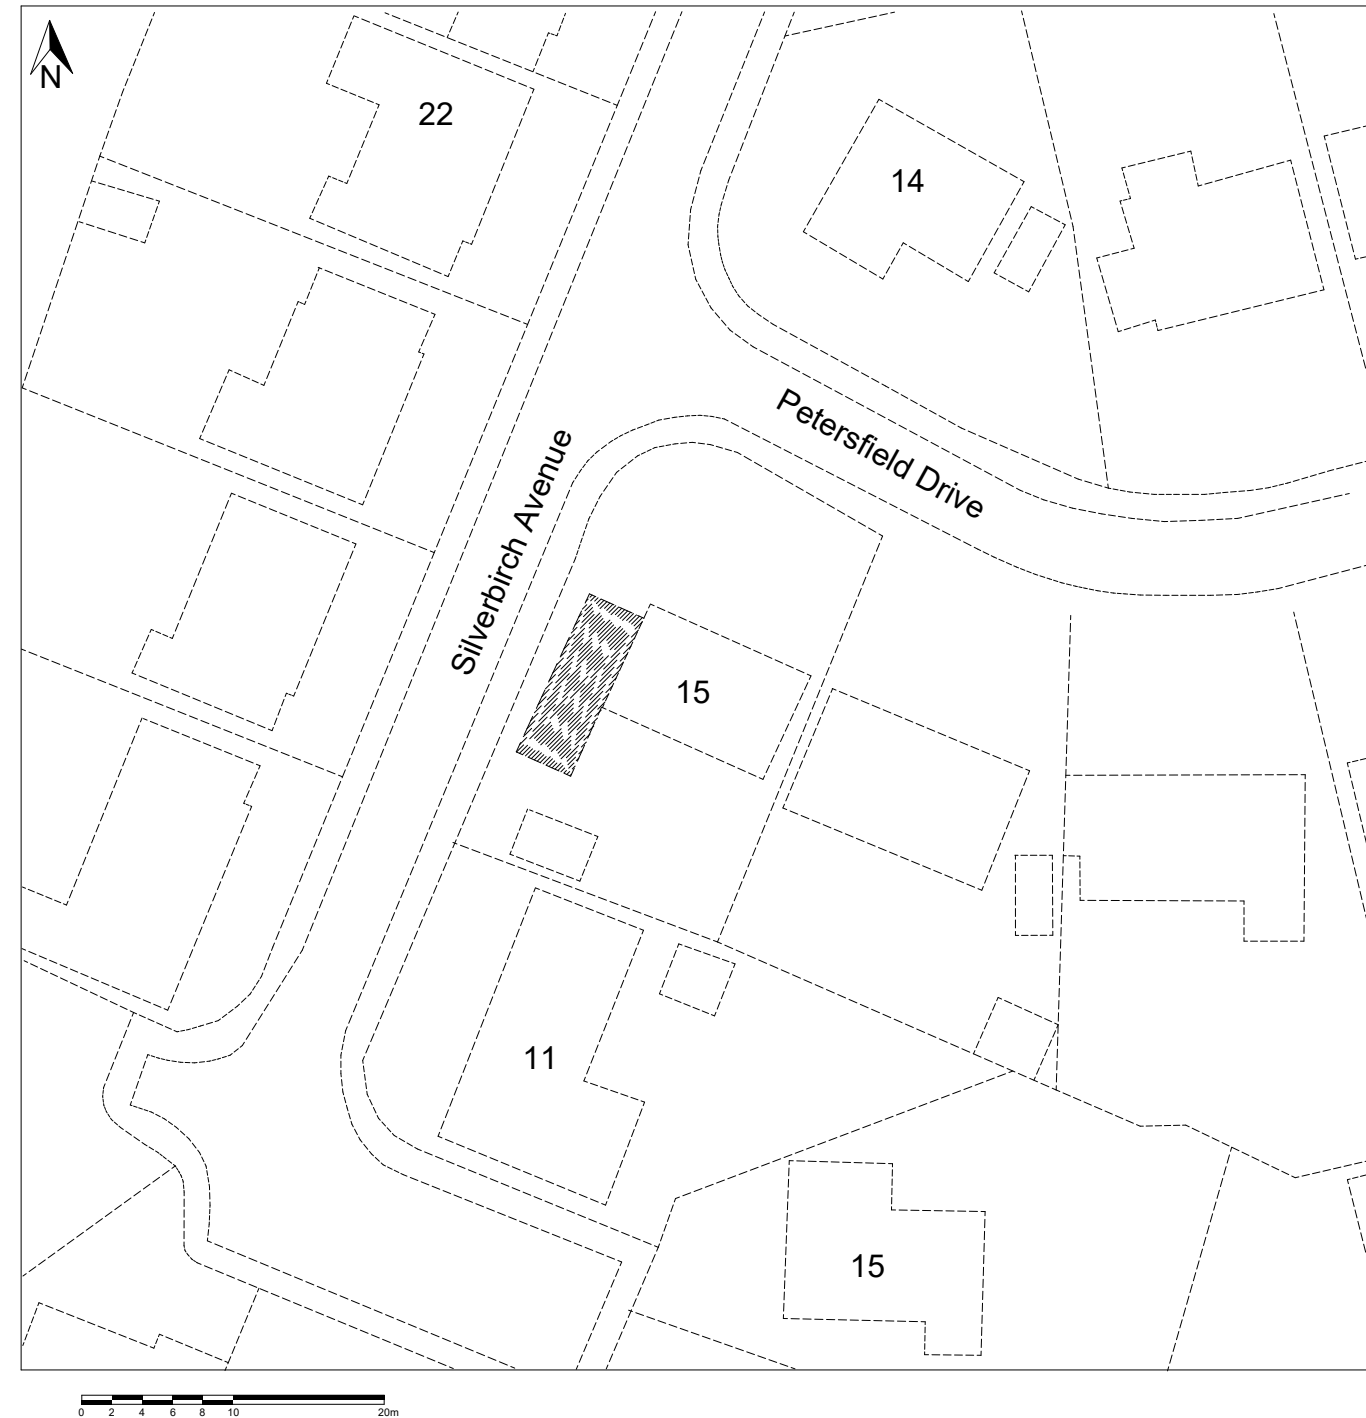

Proposed Site map. Scale 1:500