
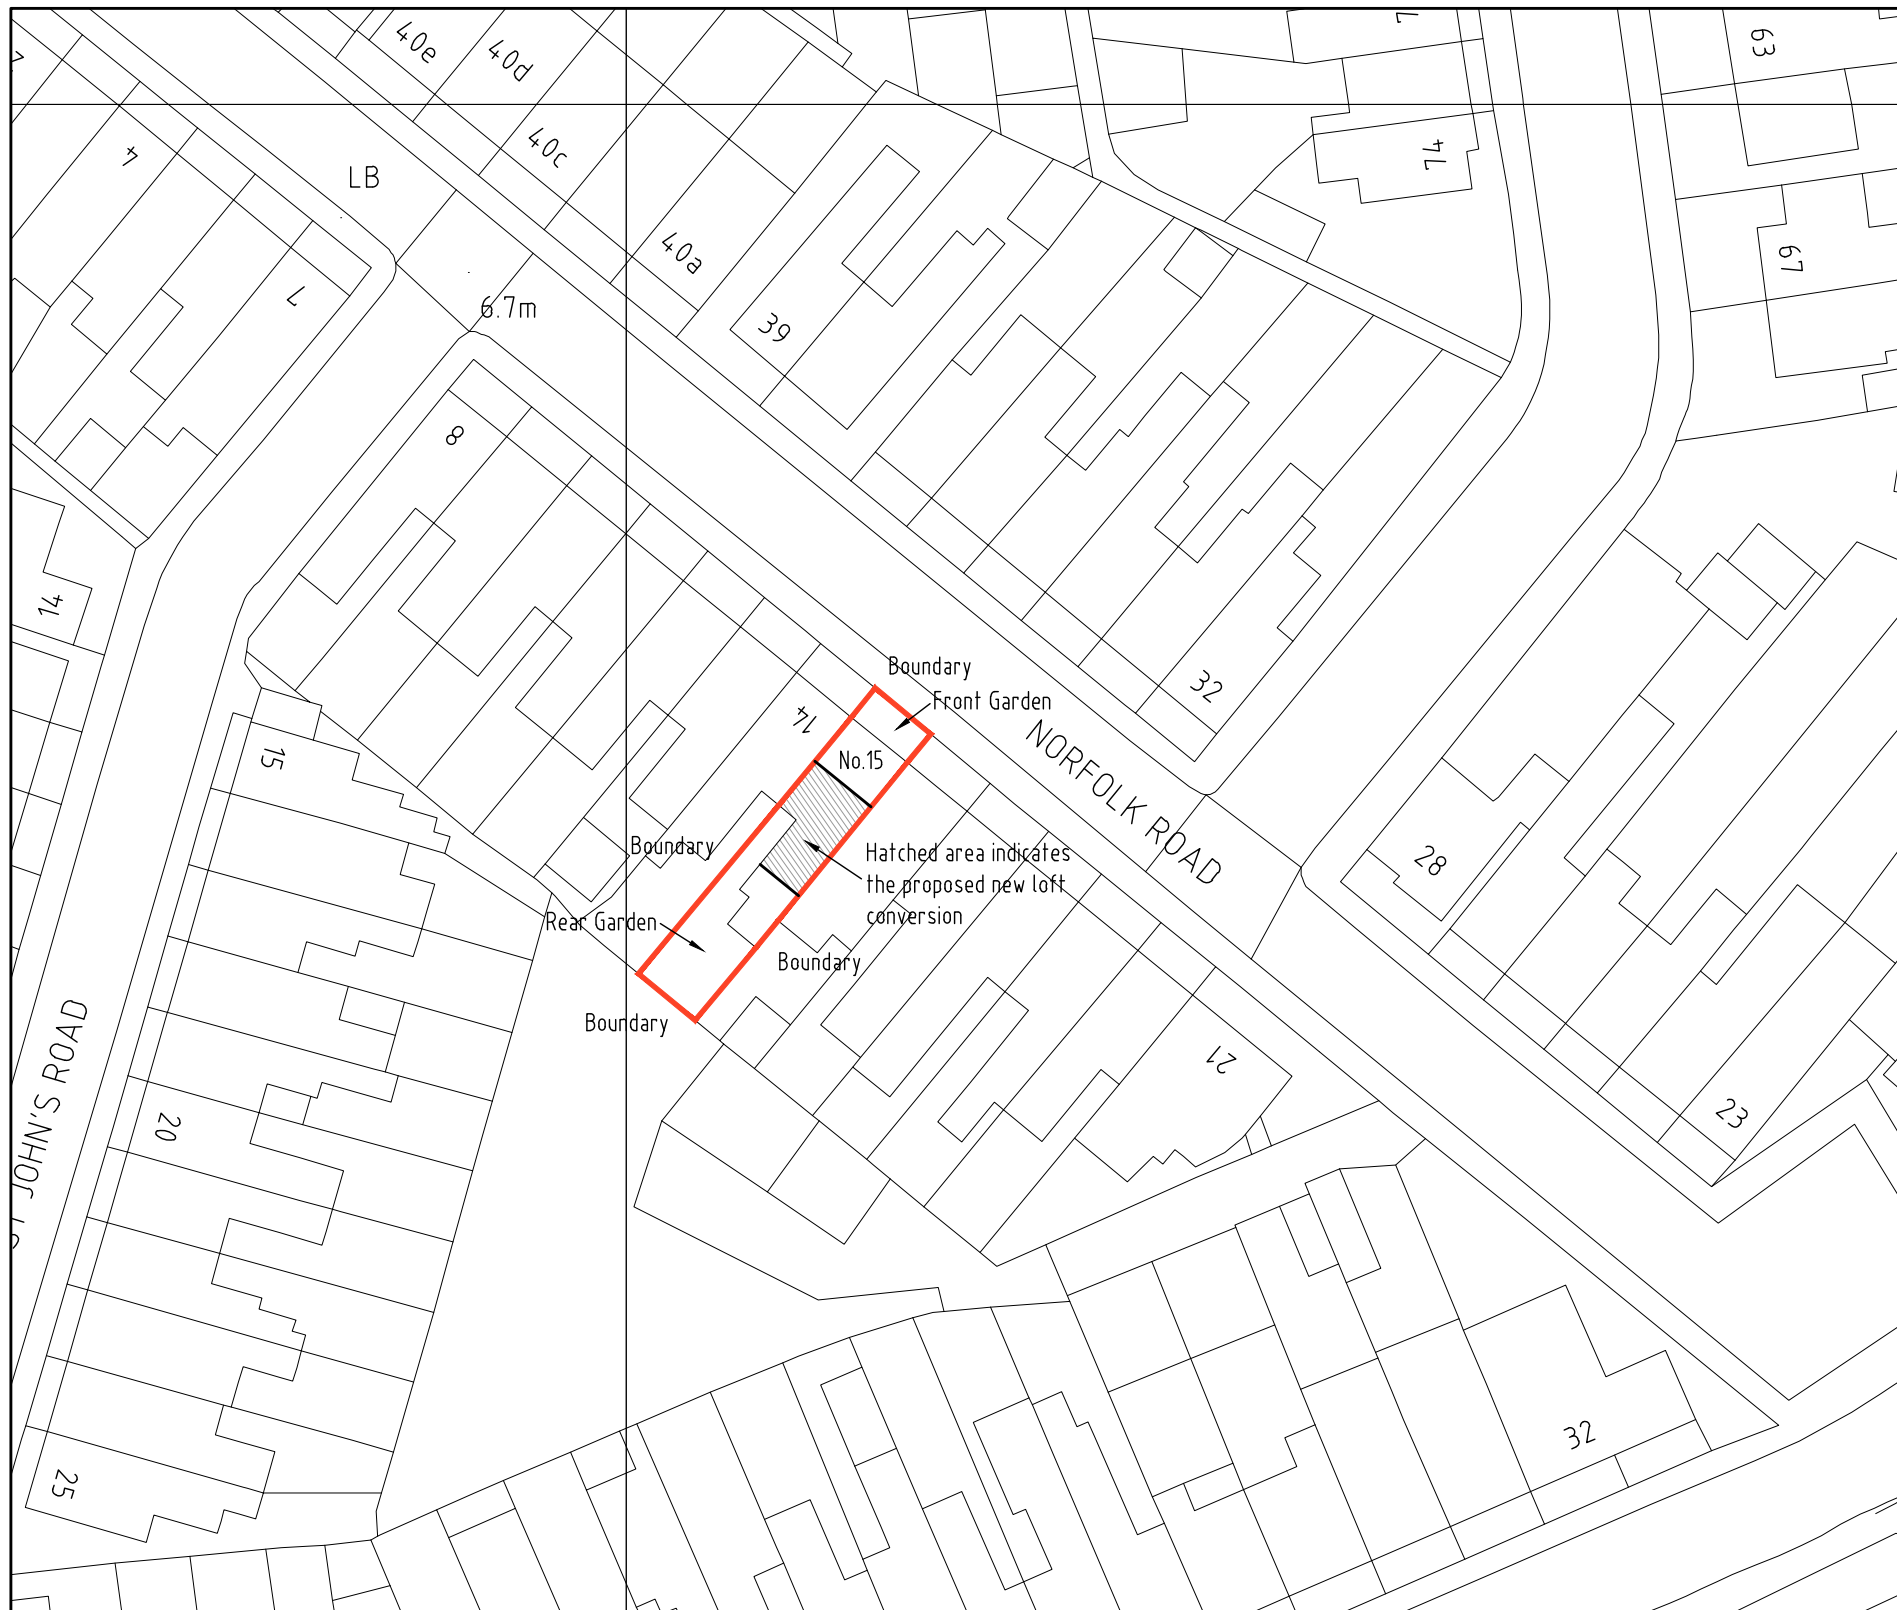
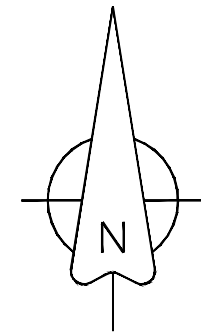


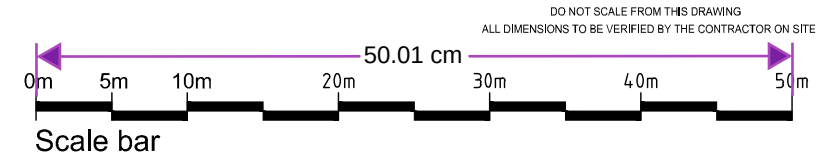

REV	DESCRIPTION	DATE	INIT	CHKD
STATUS		FOR INFORMATION		

Client
Mr. I Ubi

Project
15 Norfolk Road, Gravesend,
Kent. DA12 2RX

Title
Proposed Block Plan

Scale 1:500@A3	Date 13.09.23	Drawn N/A	Checked N/A
Project No: 2023-115	Drawing No. 007	Revision ~	