
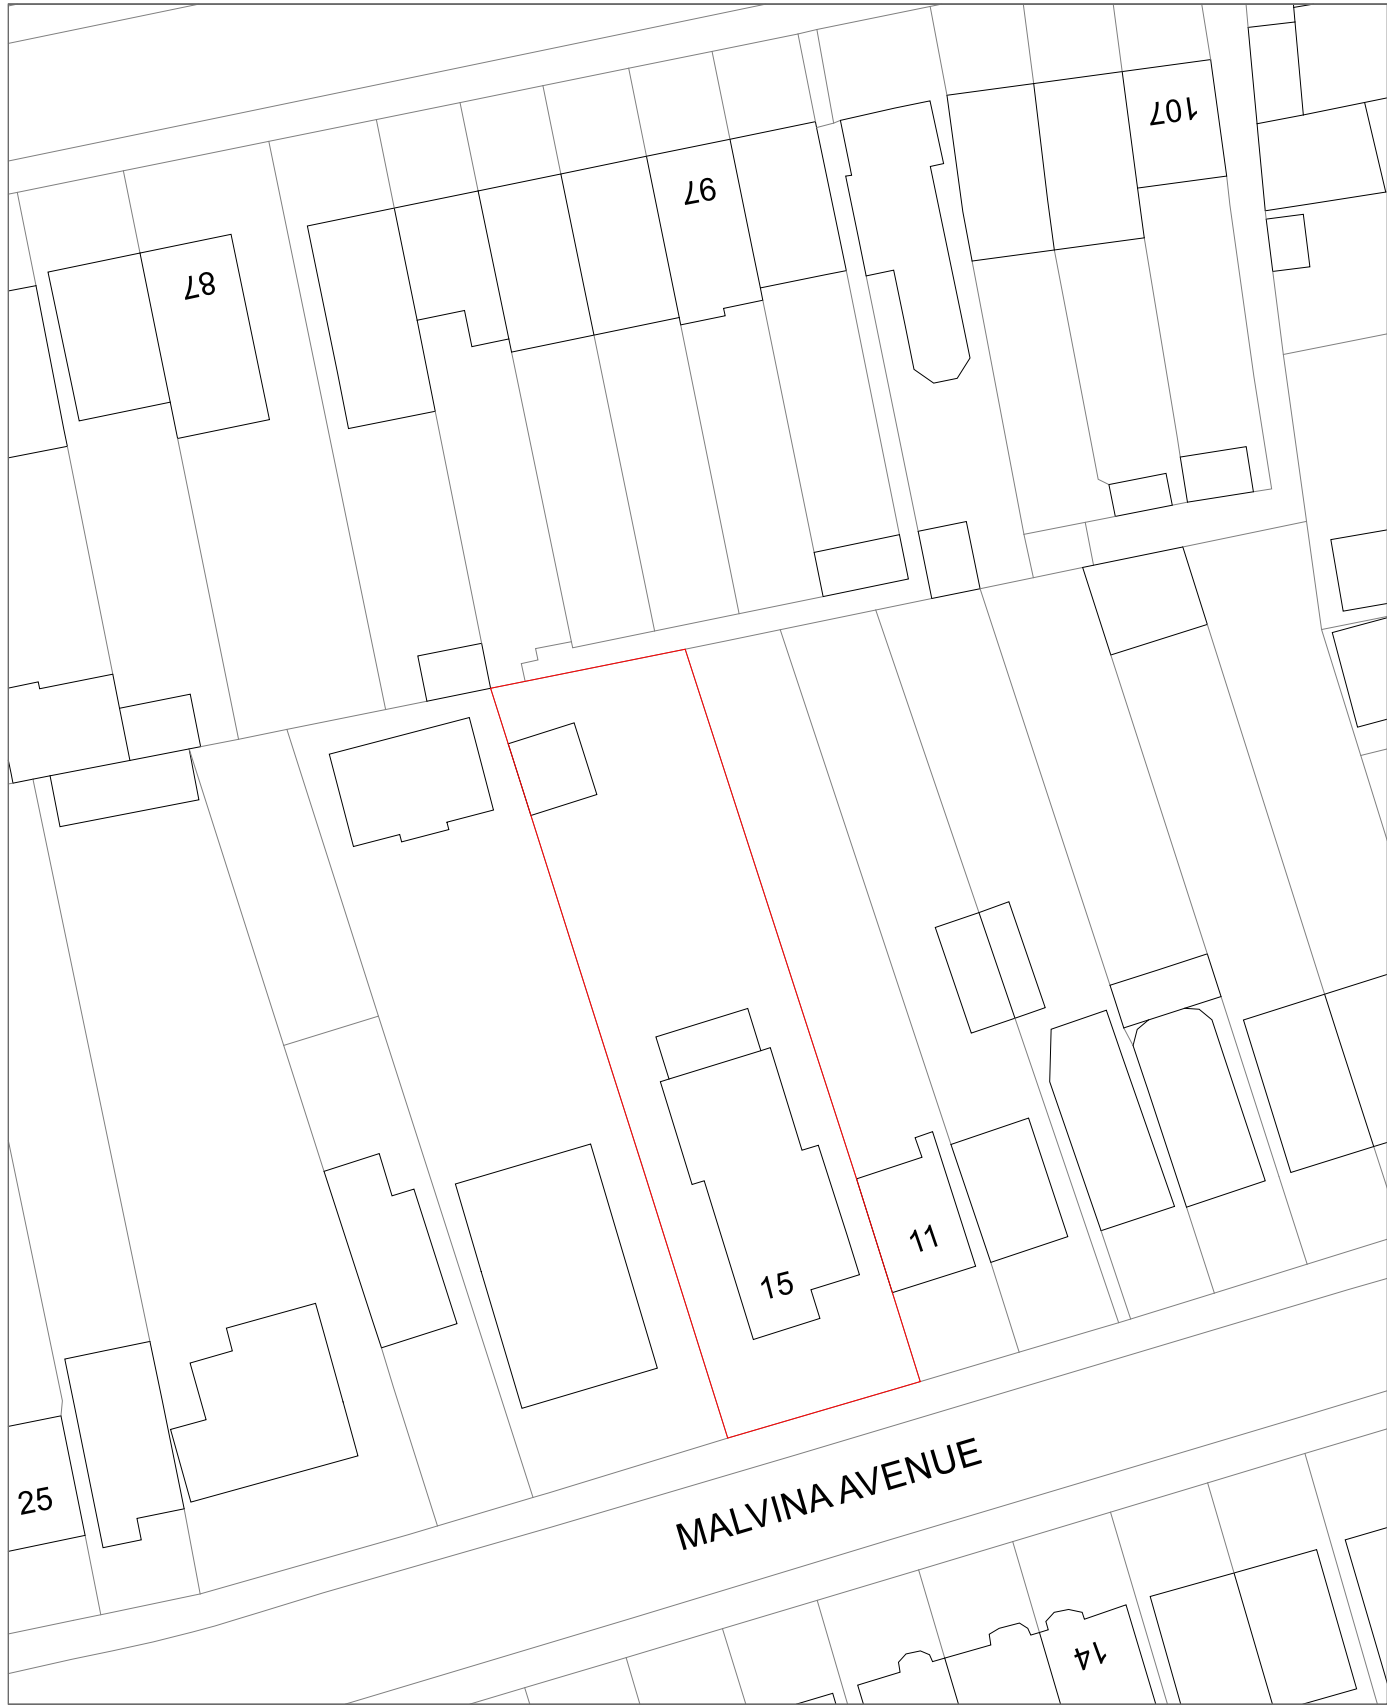


EXISTING

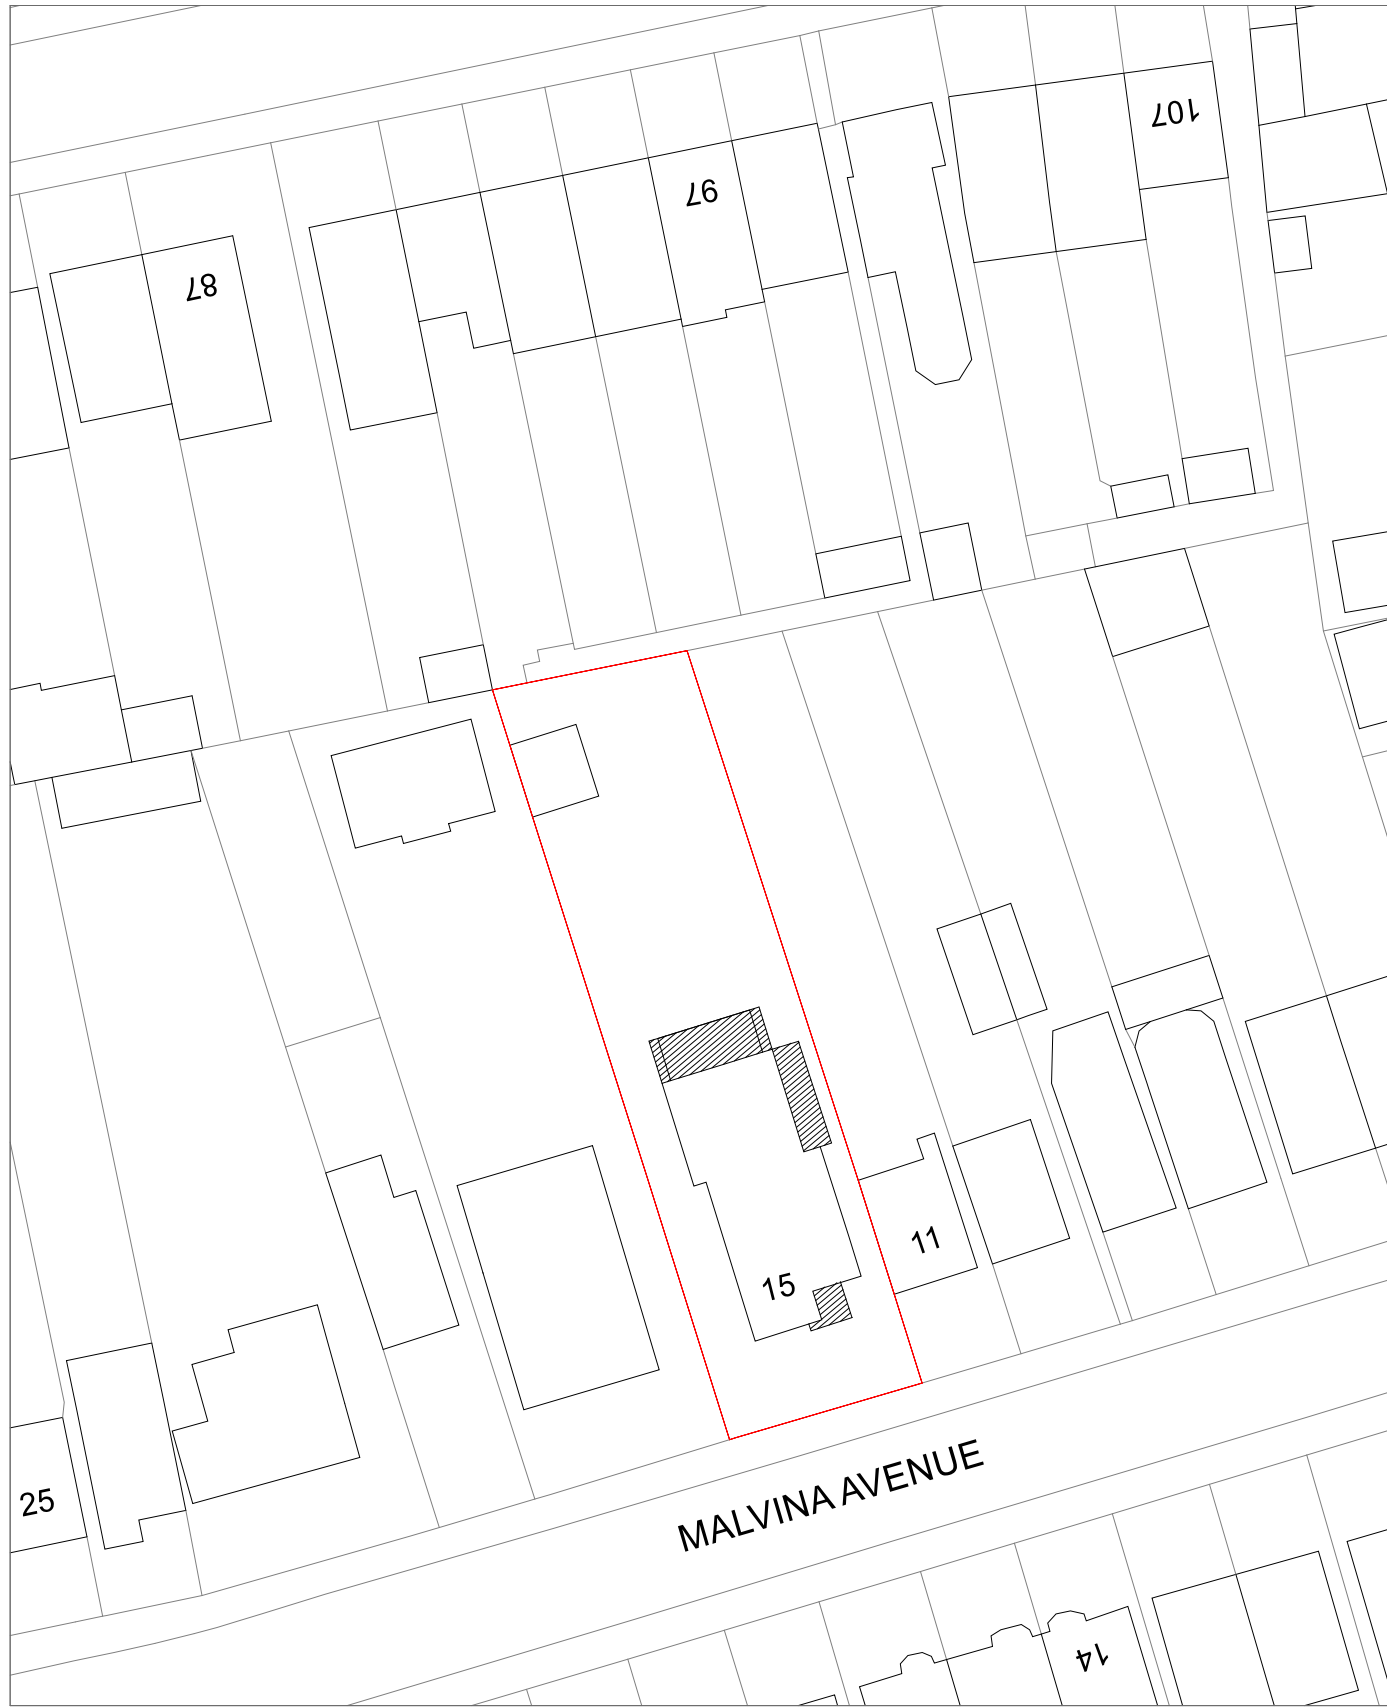

PROPOSED

TBT DESIGN SERVICE		
client	15 MALVINA AVENUE GRAVESEND, DA12 5AP	
project	Domestic Extension	
drawing title	BLOCK PLAN	
drawing scales	drawing no. 2121 BLOCK PLAN	
1:500	revision	RC
date	APRIL 2024	
PLANNING		