




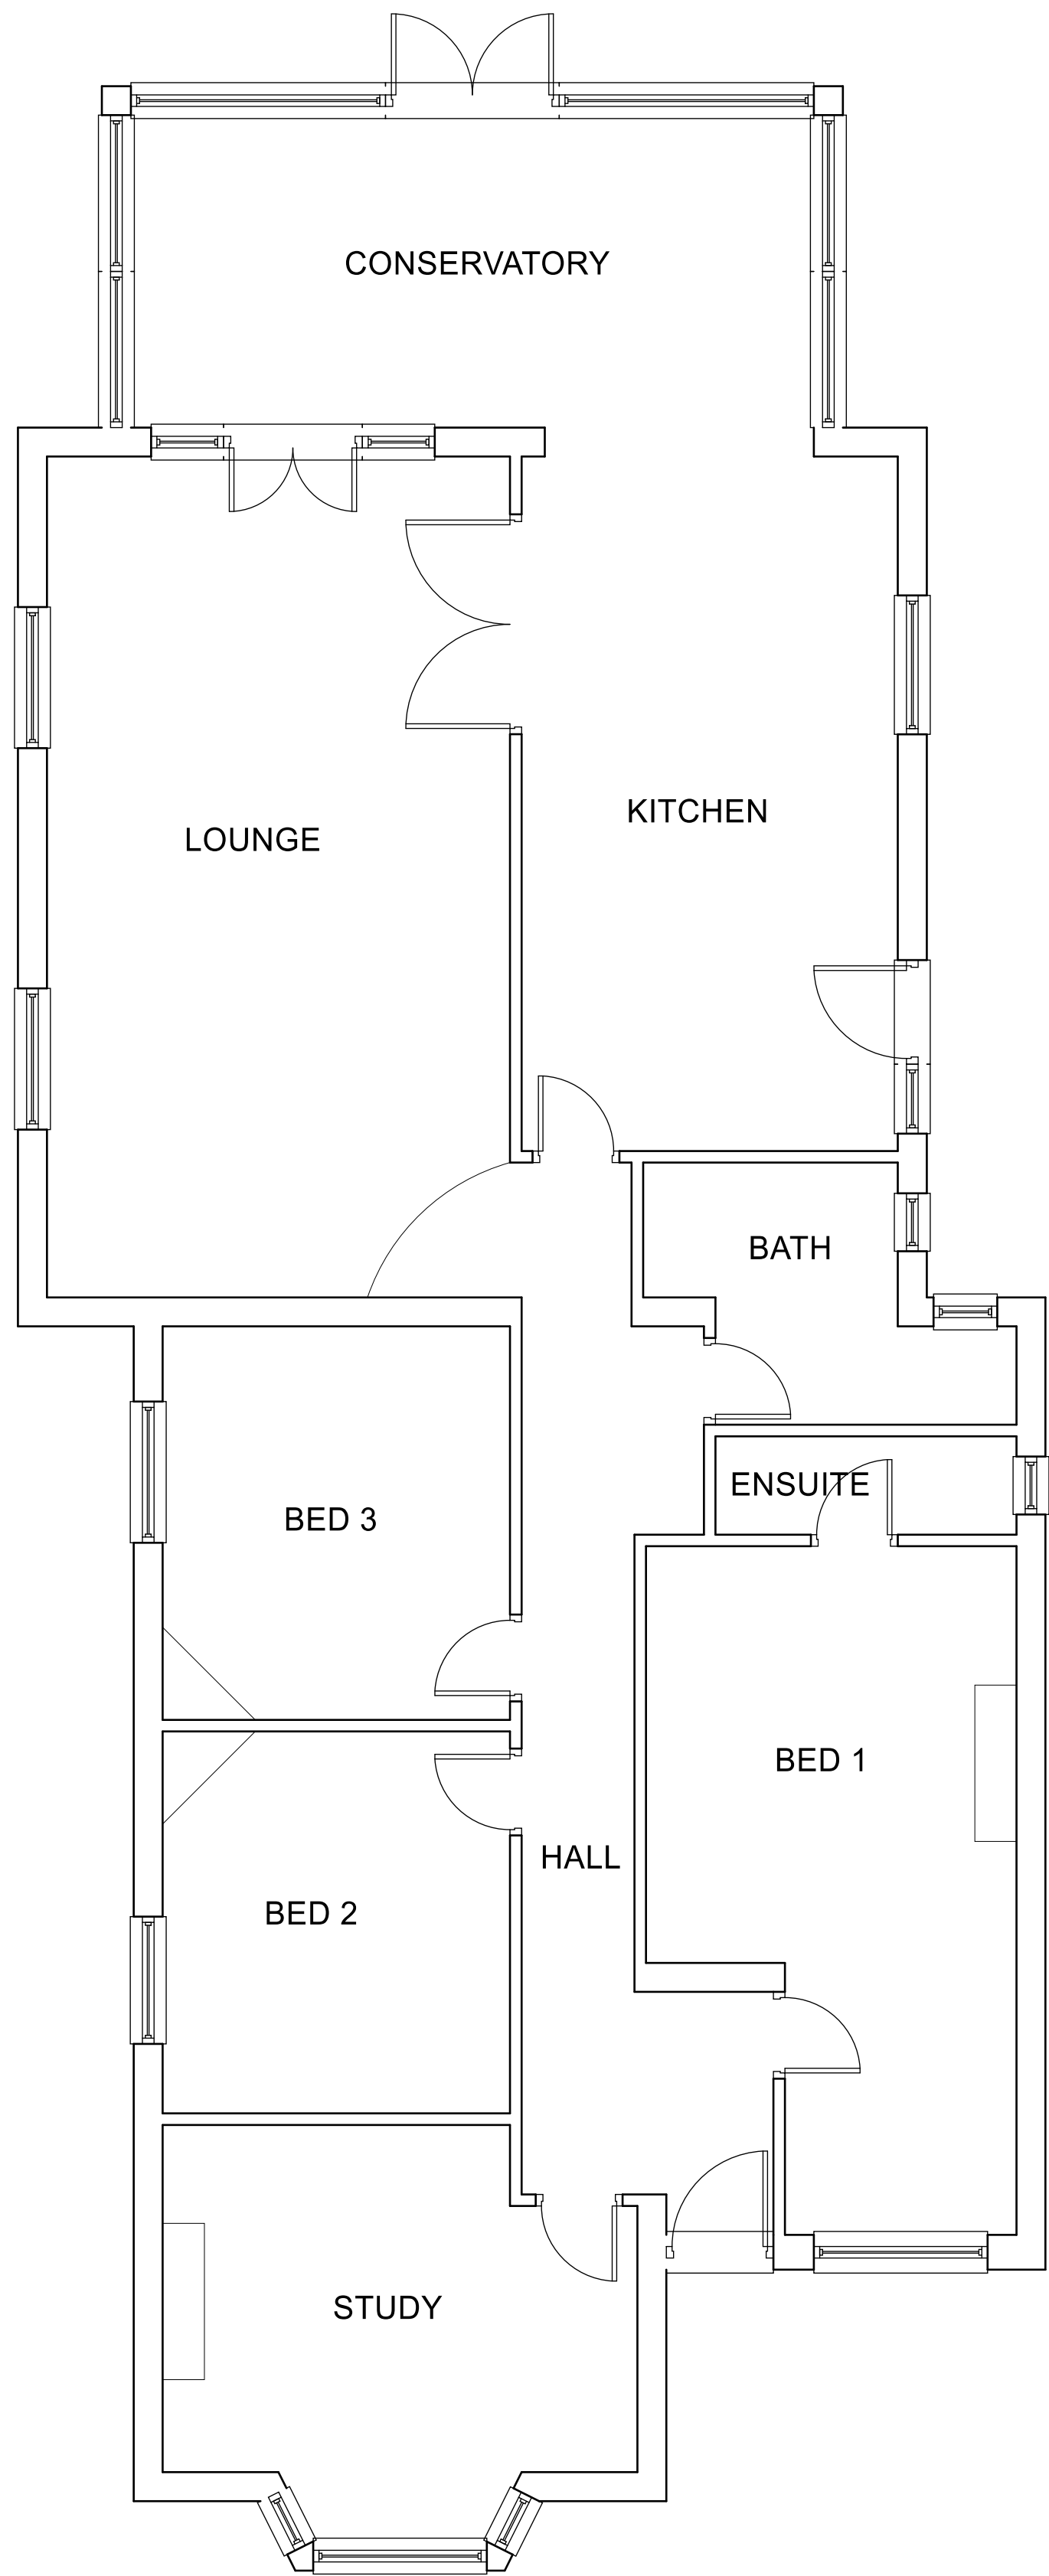


EXISTING GROUND FLOOR

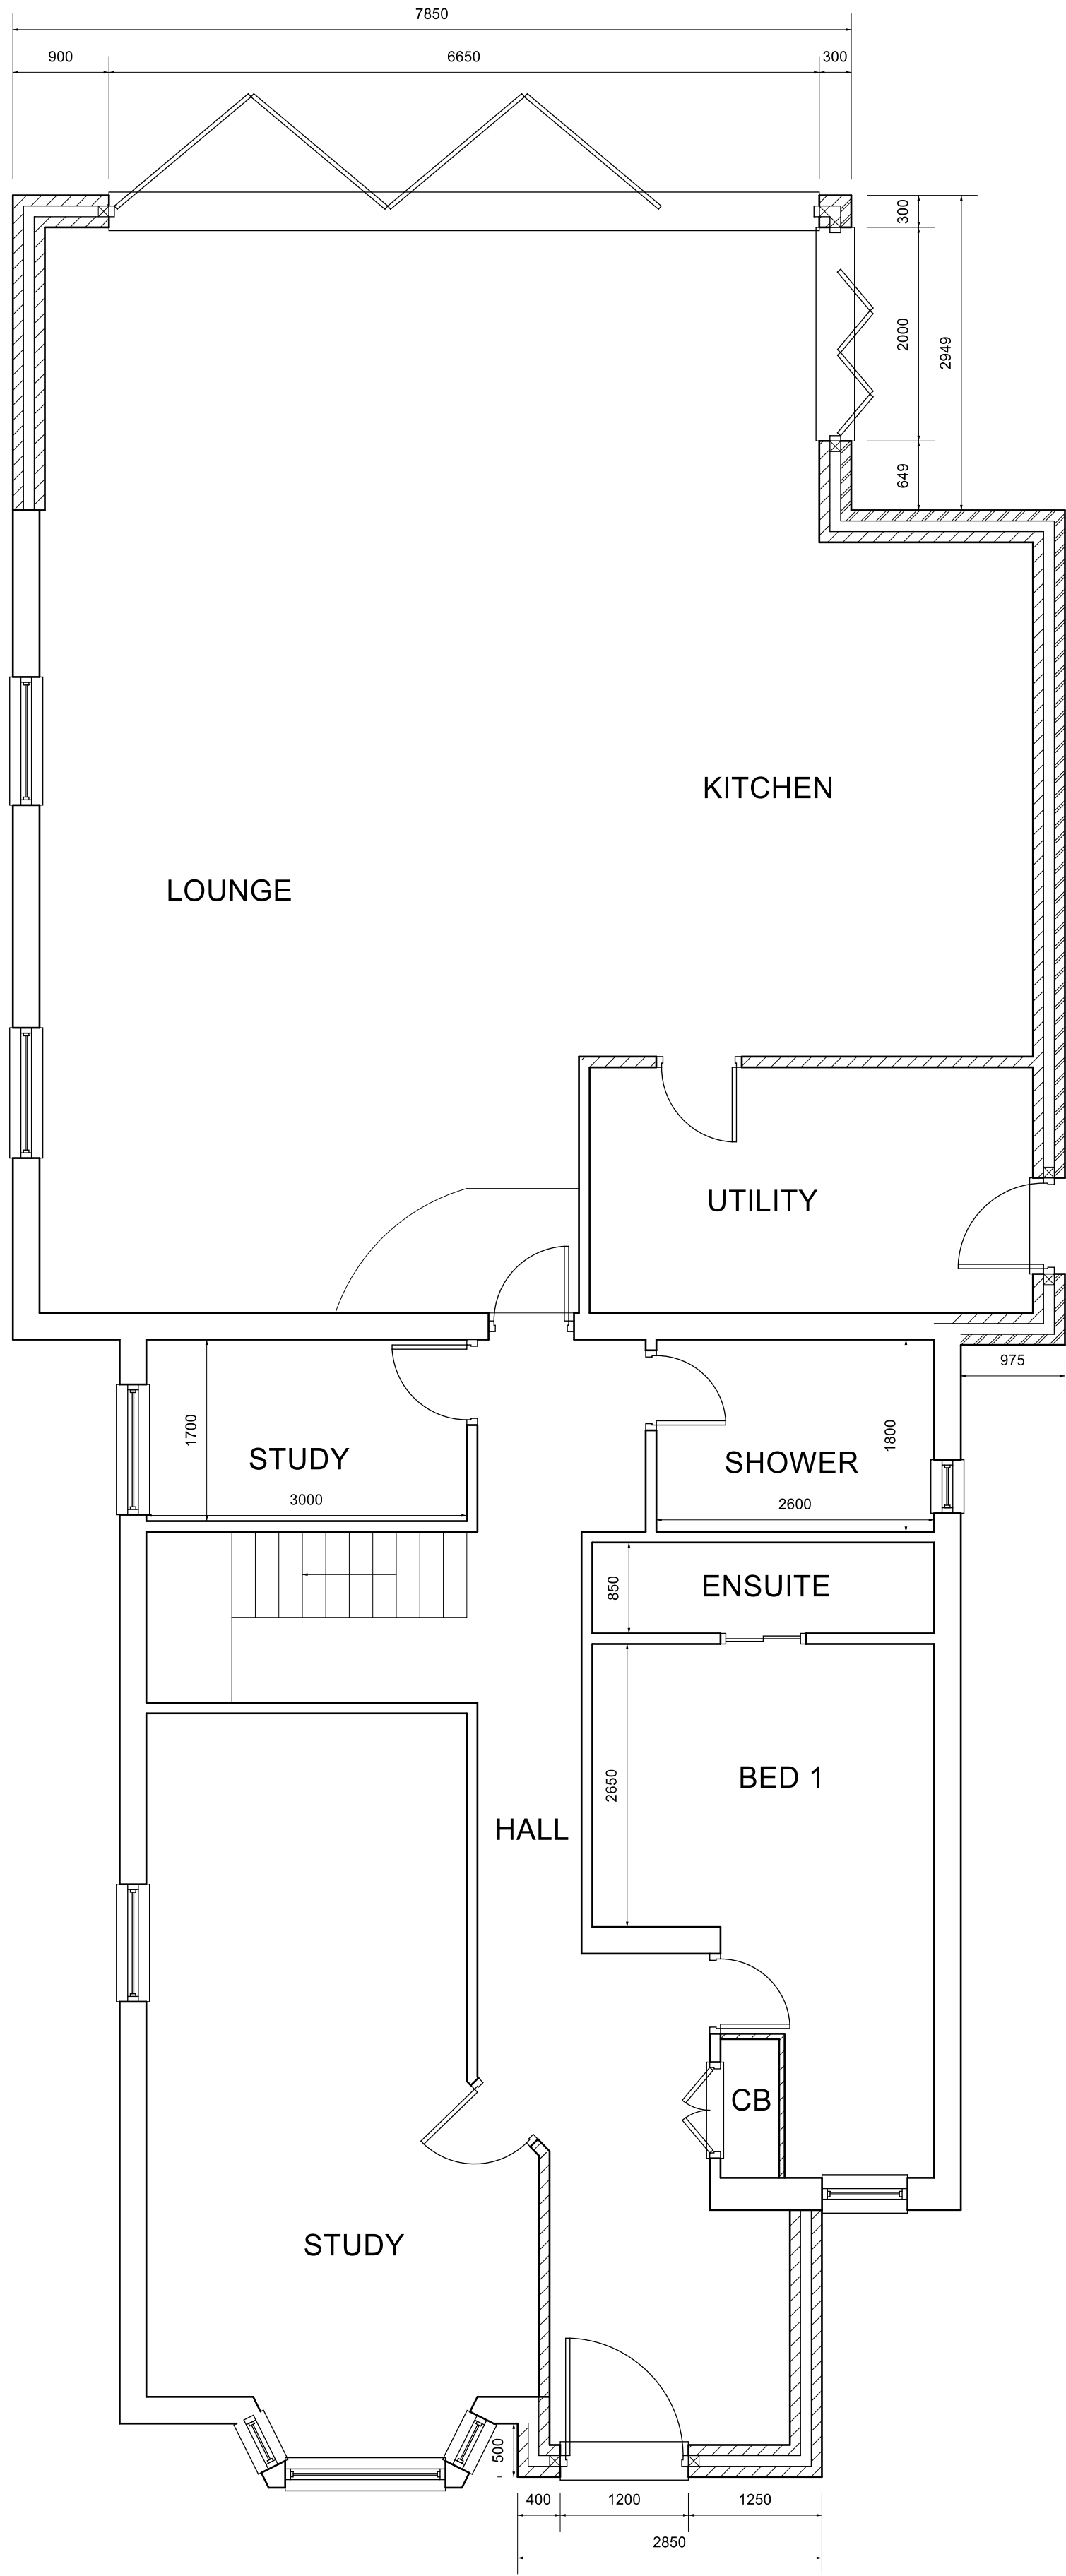


PROPOSED GROUND FLOOR

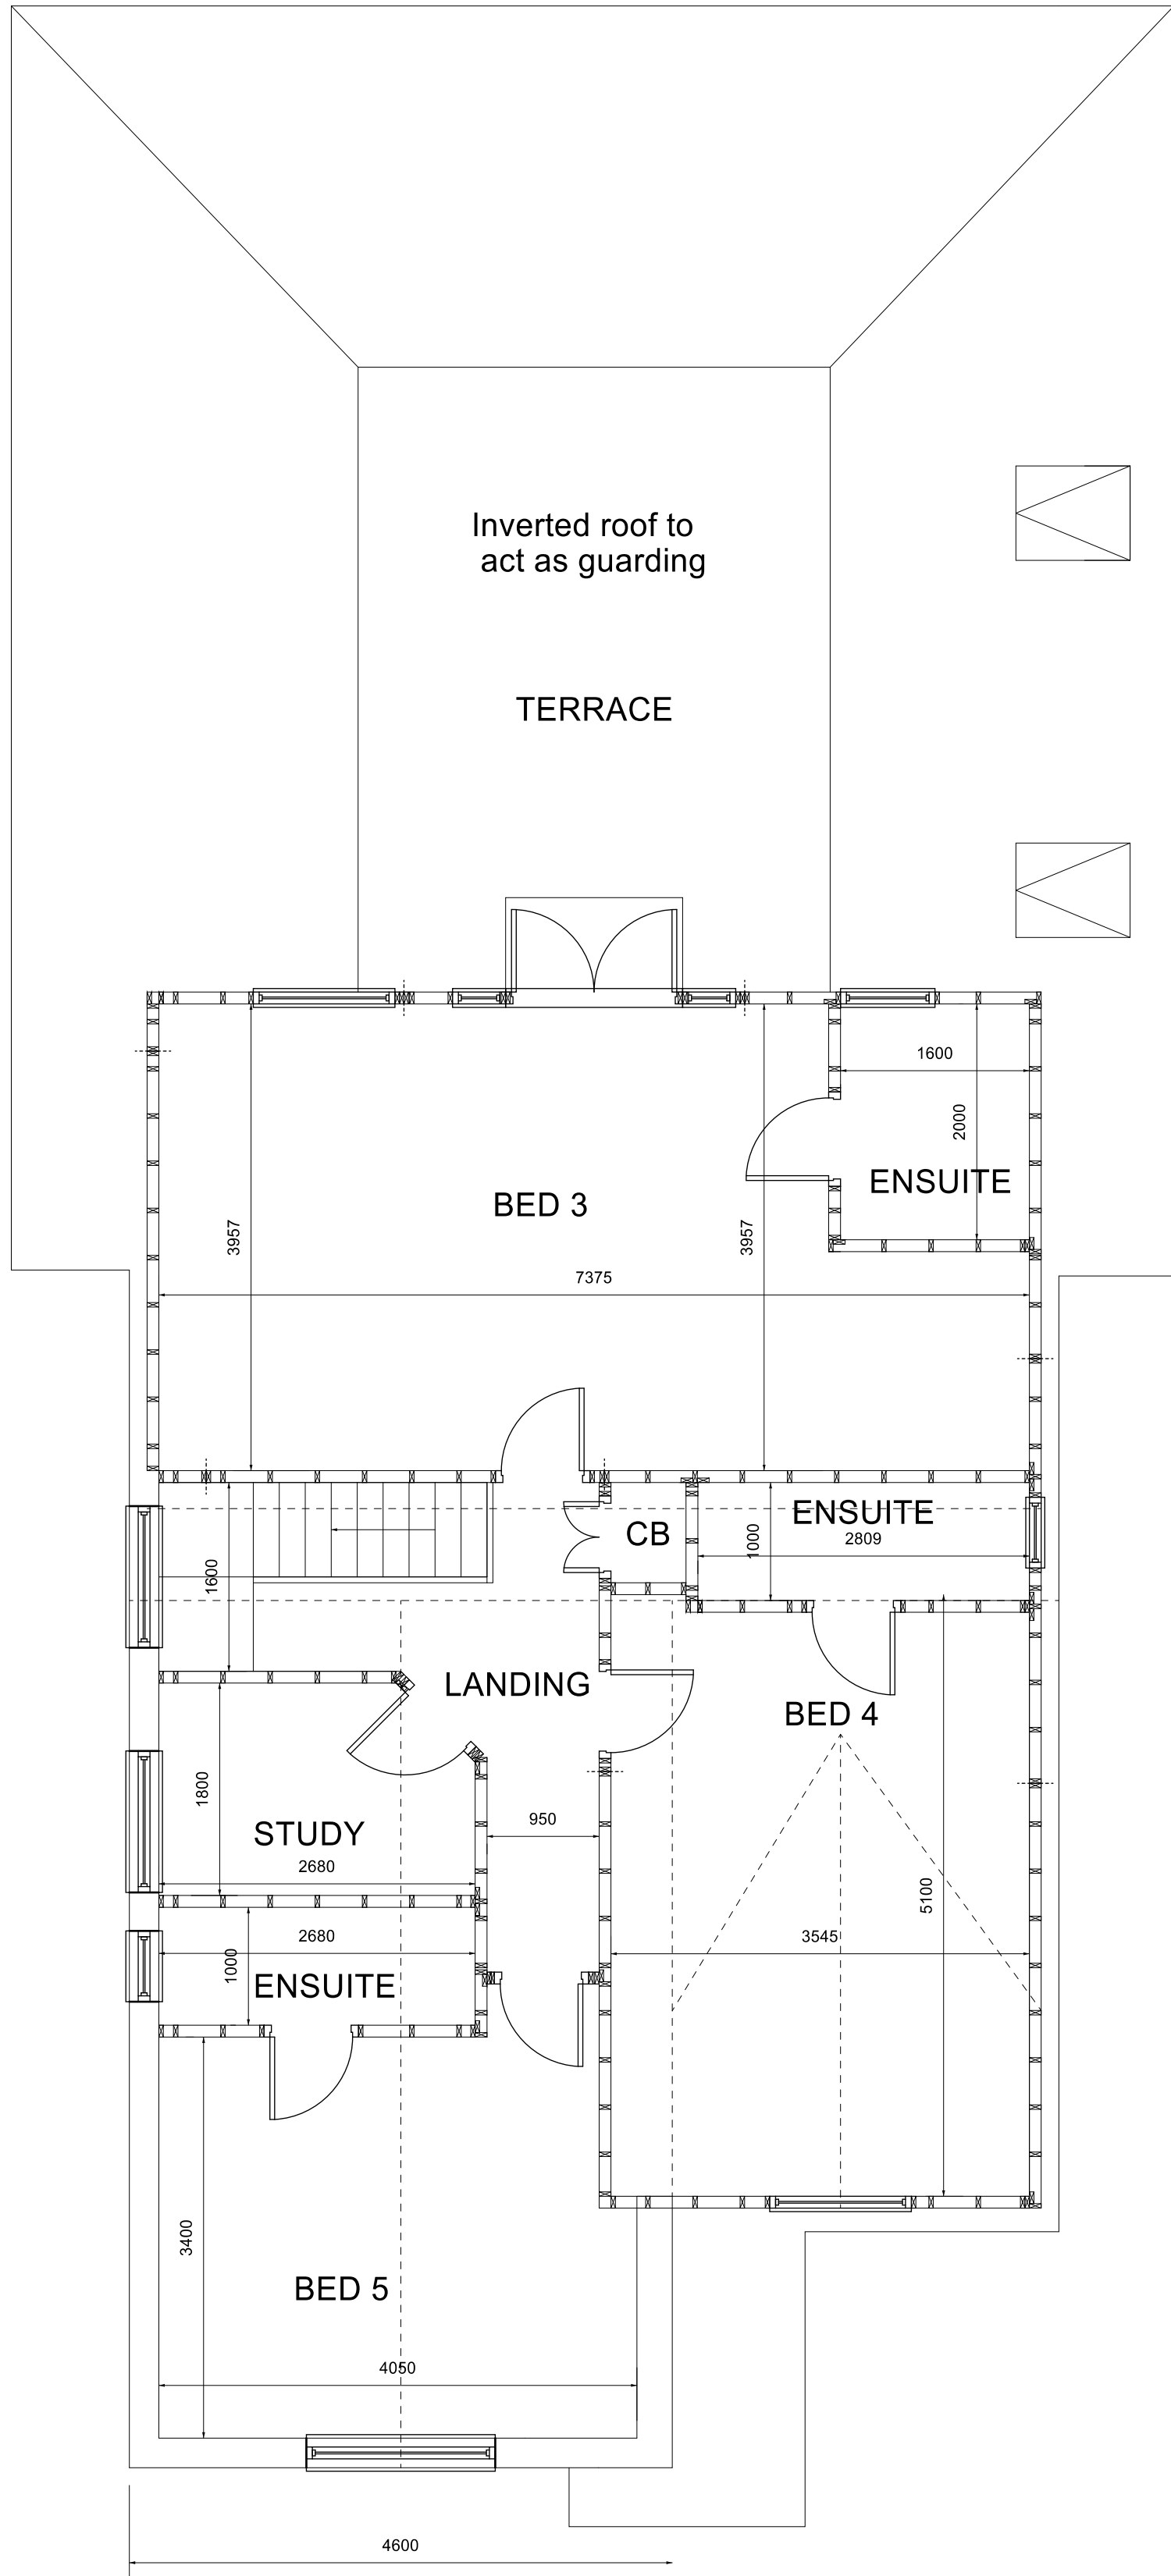

PROPOSED FIRST FLOOR

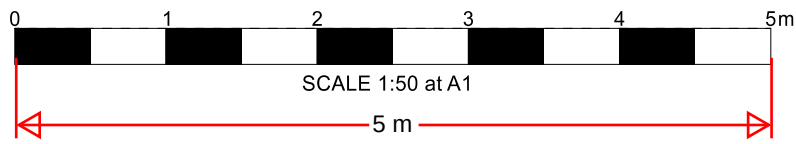

- Notes / Specification
1. DRAWINGS ARE FOR PLANNING PURPOSES ONLY.
 2. ALL MEASUREMENTS WITHIN THIS DOCUMENT ARE FOR DESIGN PURPOSES ONLY TO DETERMINE BEAM SIZE.
 3. THE BUILDER IS ADVISED TO DOUBLE CHECK MEASUREMENTS ON SITE AND REPORT ANY DISCREPANCIES TO THE DESIGN ENGINEER PRIOR TO ORDERING MATERIALS.
 4. THE DESIGN ENGINEER DOES NOT ACCEPT ANY RESPONSIBILITY FOR MATERIALS INCORRECTLY ORDERED.
 5. DO NOT SCALE FROM THIS DRAWING
 6. THESE DRAWINGS ARE THE COPYRIGHT OF RICHARD CAINE LIMITED
 7. WORK SHALL NOT COMMENCE ON SITE UNTIL ALL STATUTORY APPROVALS HAVE BEEN RECEIVED

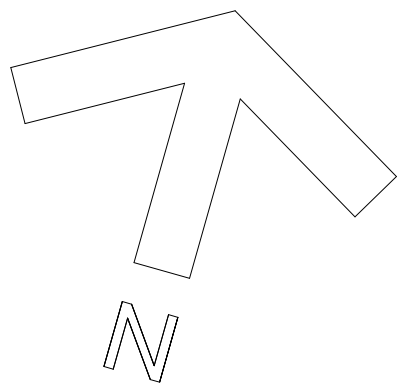

TBT DESIGN SERVICE 97 Primrose Drive, Aylesford, Kent, ME20 6EH T: 07916693573 E: designservice2017@outlook.com		
client		
15 MALVINA AVE GRAVESEND		
project		
Domestic Extension		
drawing title		drawing no.
EXISTING & PROPOSED Plans		2121 PLANS
drawing scales		RC
1:50 - A1		
date	JANUARY 2024	Rev B
PLANNING		