


OS MasterMap 1250/2500/10000
scale
Thursday, February 18, 2021, ID:
CM-00939932
www.centremapslive.co.uk

1:1250 scale print at A4, Centre:
566613 E, 171891 N

©Crown Copyright Ordnance
Survey. Licence no. 100019980

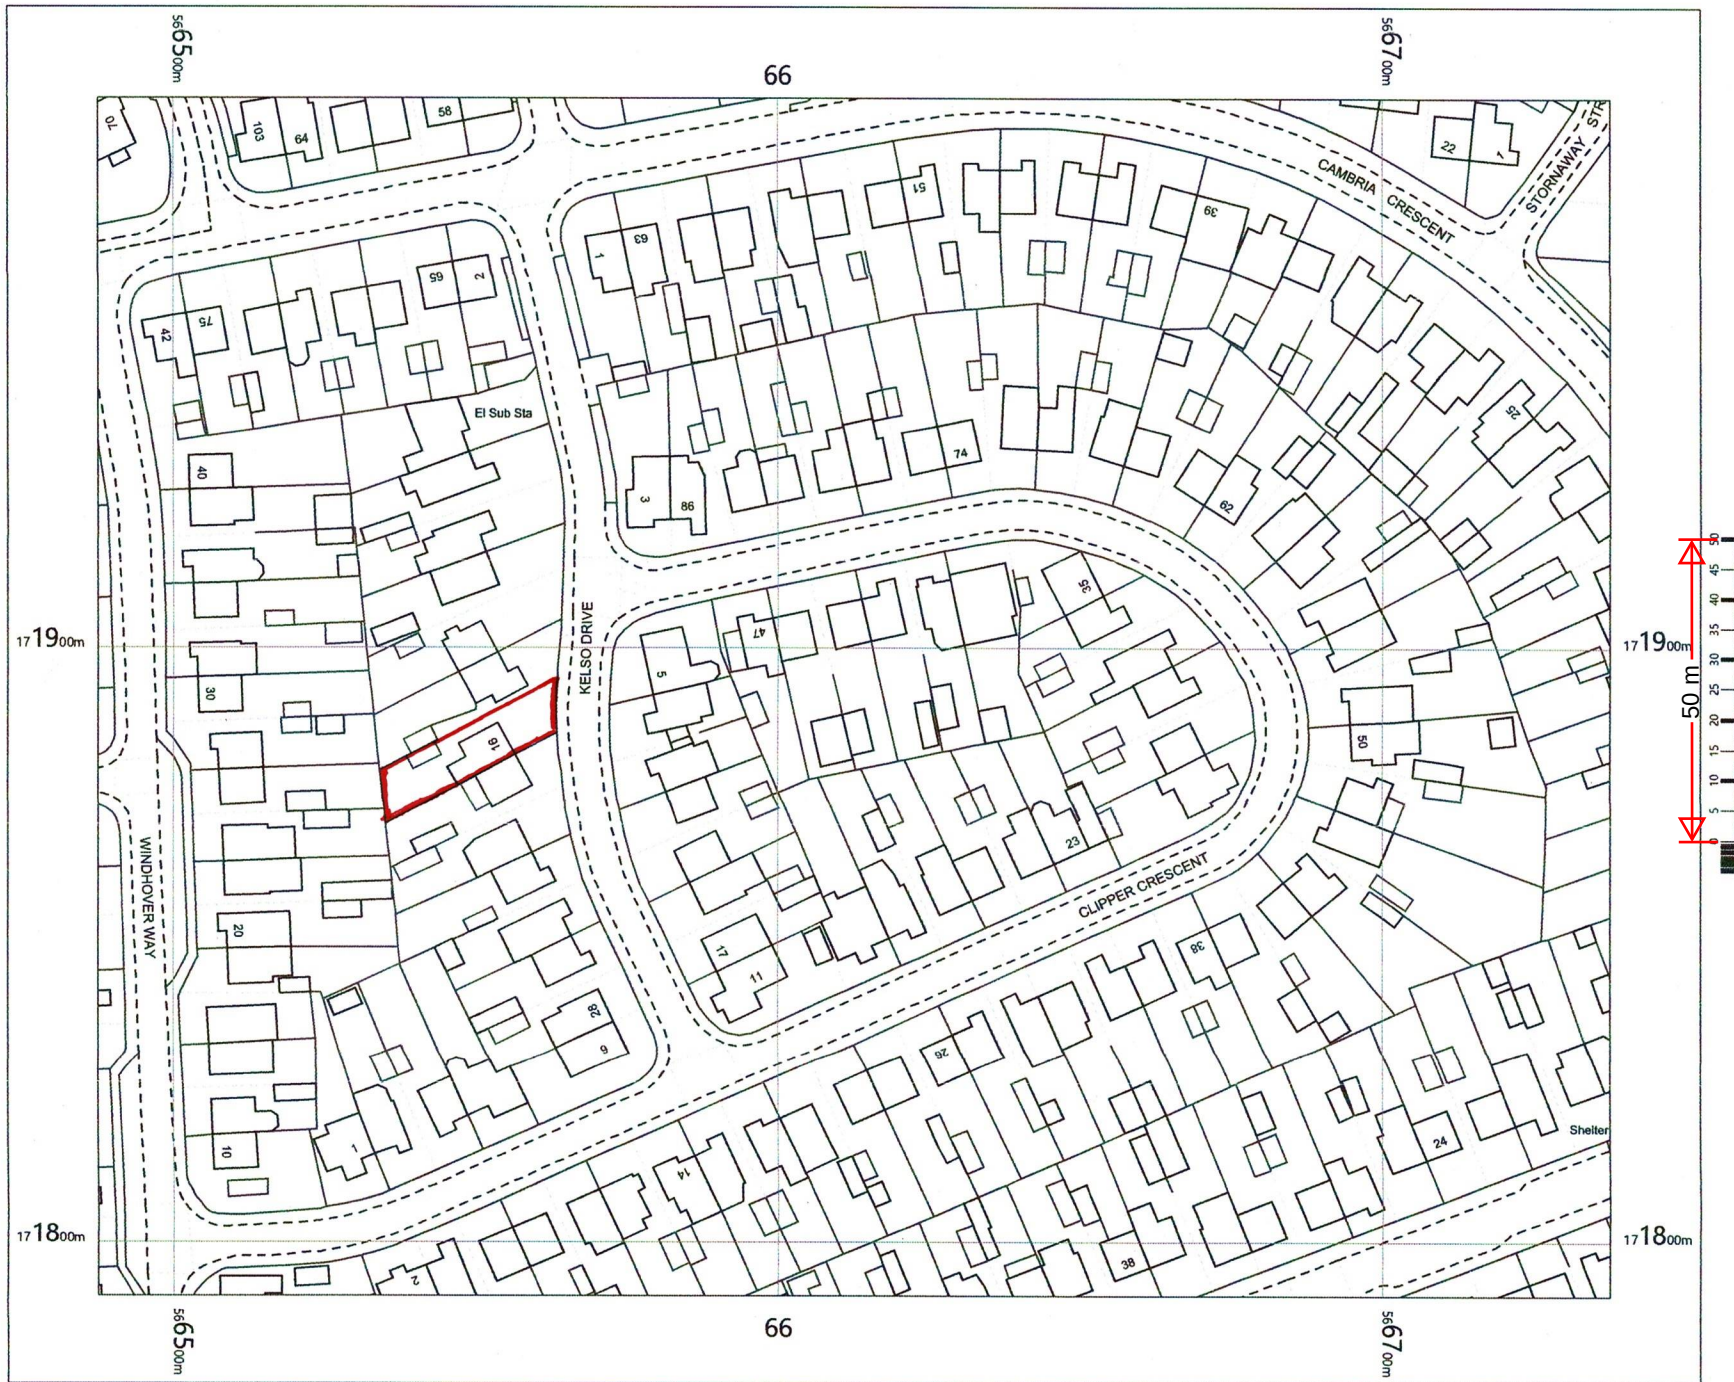

FOR A BETTER POINT OF VIEW