



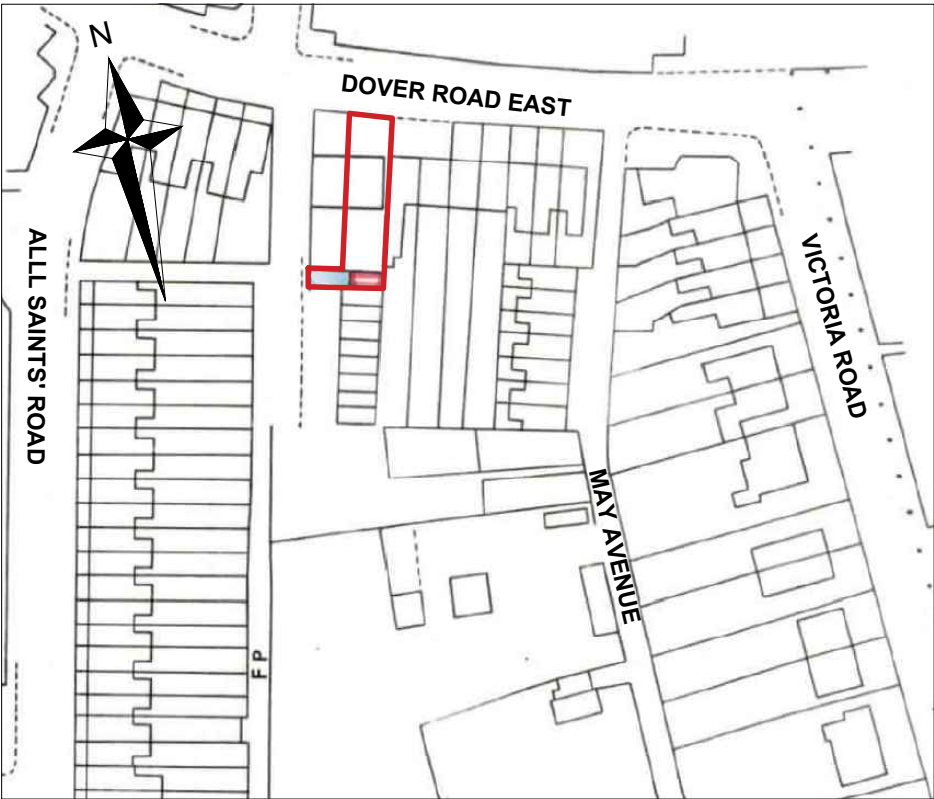

SITE LOCATION PLAN
SCALE-1:1250

MATCHING MATERIALS TO BE USED FOR GARAGE CONVERSION
GARAGE CONVERSION TO BE TILE HUNG WITH MATERIALS TO
MATCH EXISTING.
ALL DIMENSIONS IN MILLIMETRES & TO BE CHECKED ON SITE
PRIOR TO COMMENCEMENT OF ANY BUILDING WORKS.
FOR EXTENSION TO HABITABLE ROOFSpace INVOLVING DEMOLITION
OF EXISTING SIDE ELEMENT.
THIS DRAWING IS THE COPYRIGHT OF REHAL PLANNING.
IT MUST NOT BE COPIED OR REPRODUCED OR USED IN ANY WAY
WITHOUT WRITTEN PERMISSION FROM REHAL PLANNING

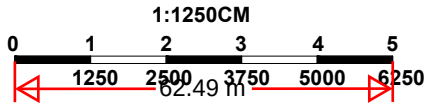

			
P: +44 7453 333775 E: enquiries@rehalplanning.co.uk			
Project 17A DOVER ROAD, DA11 0RQ, GRAVESEND			
Drawing Title PROPOSED GARAGE CONVERSION			
Scale 1:1250	Date 04/12/23	Drawn By NC	Checked REH
Drawing Number D04			Revision