


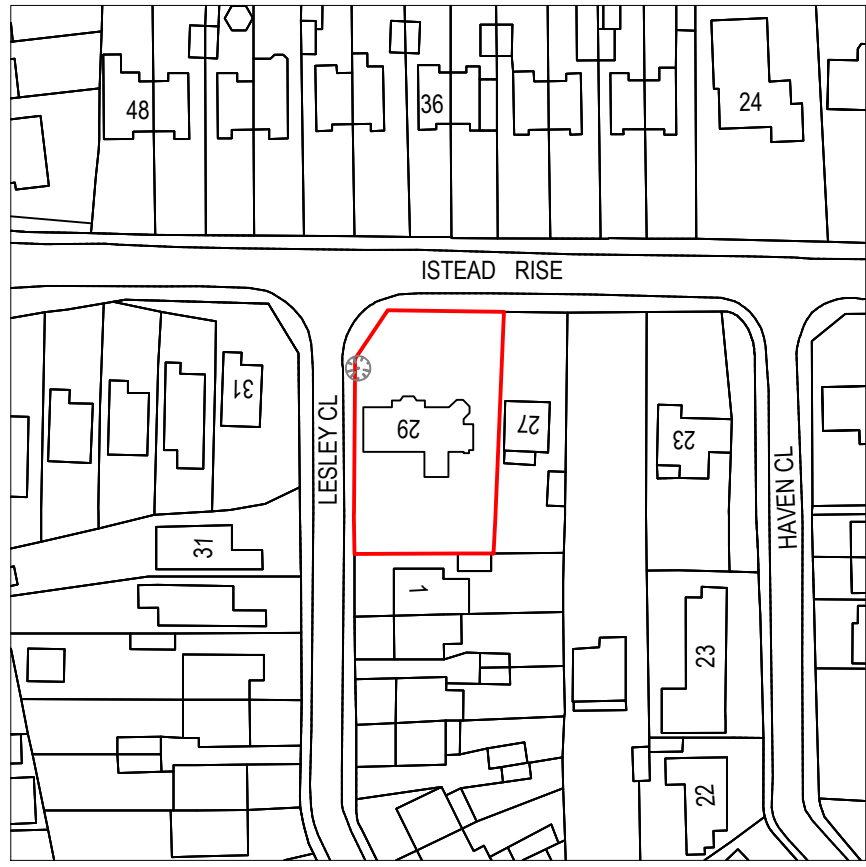
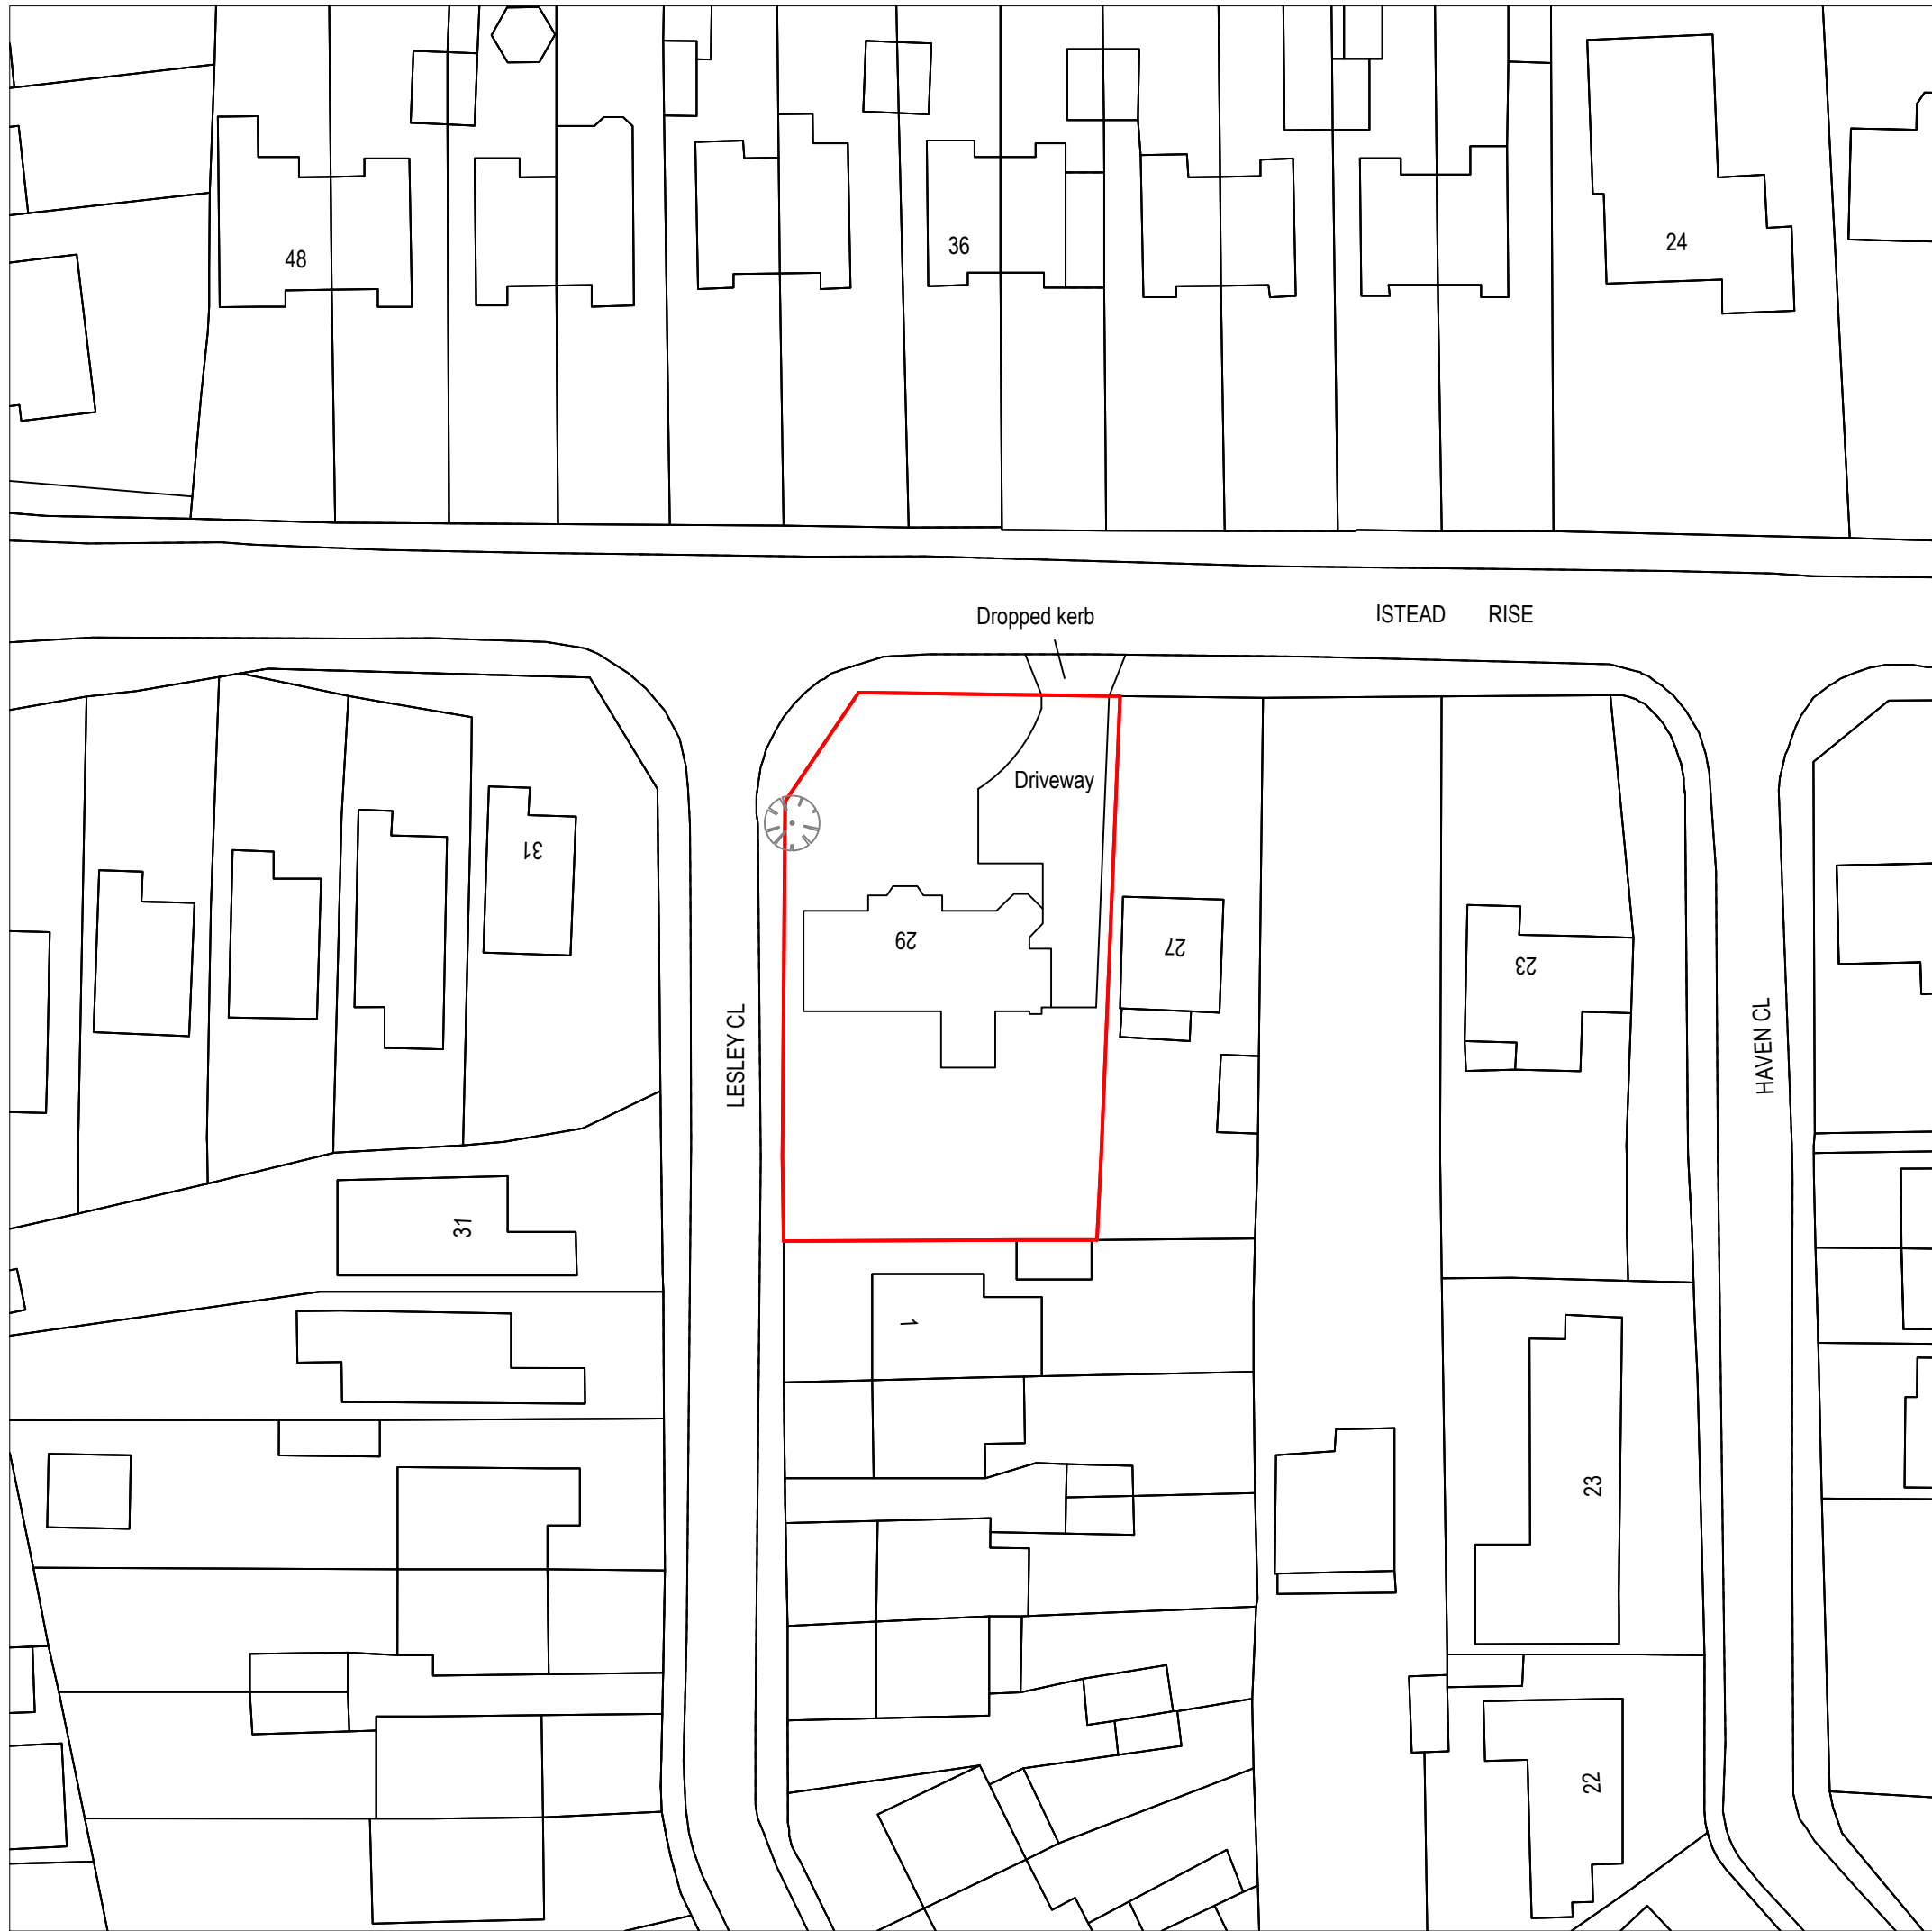


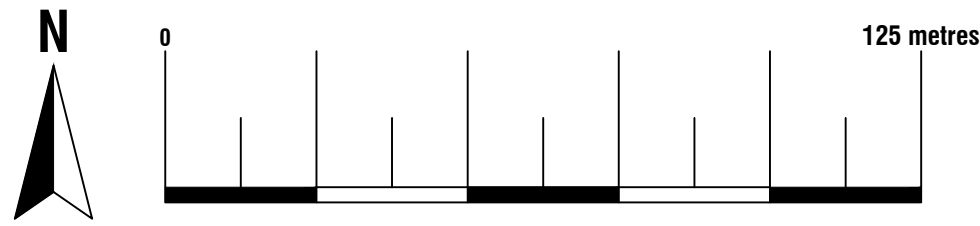


Location Plan
Scale 1:1250
© Crown Copyright and database rights 2024
OS 100047474

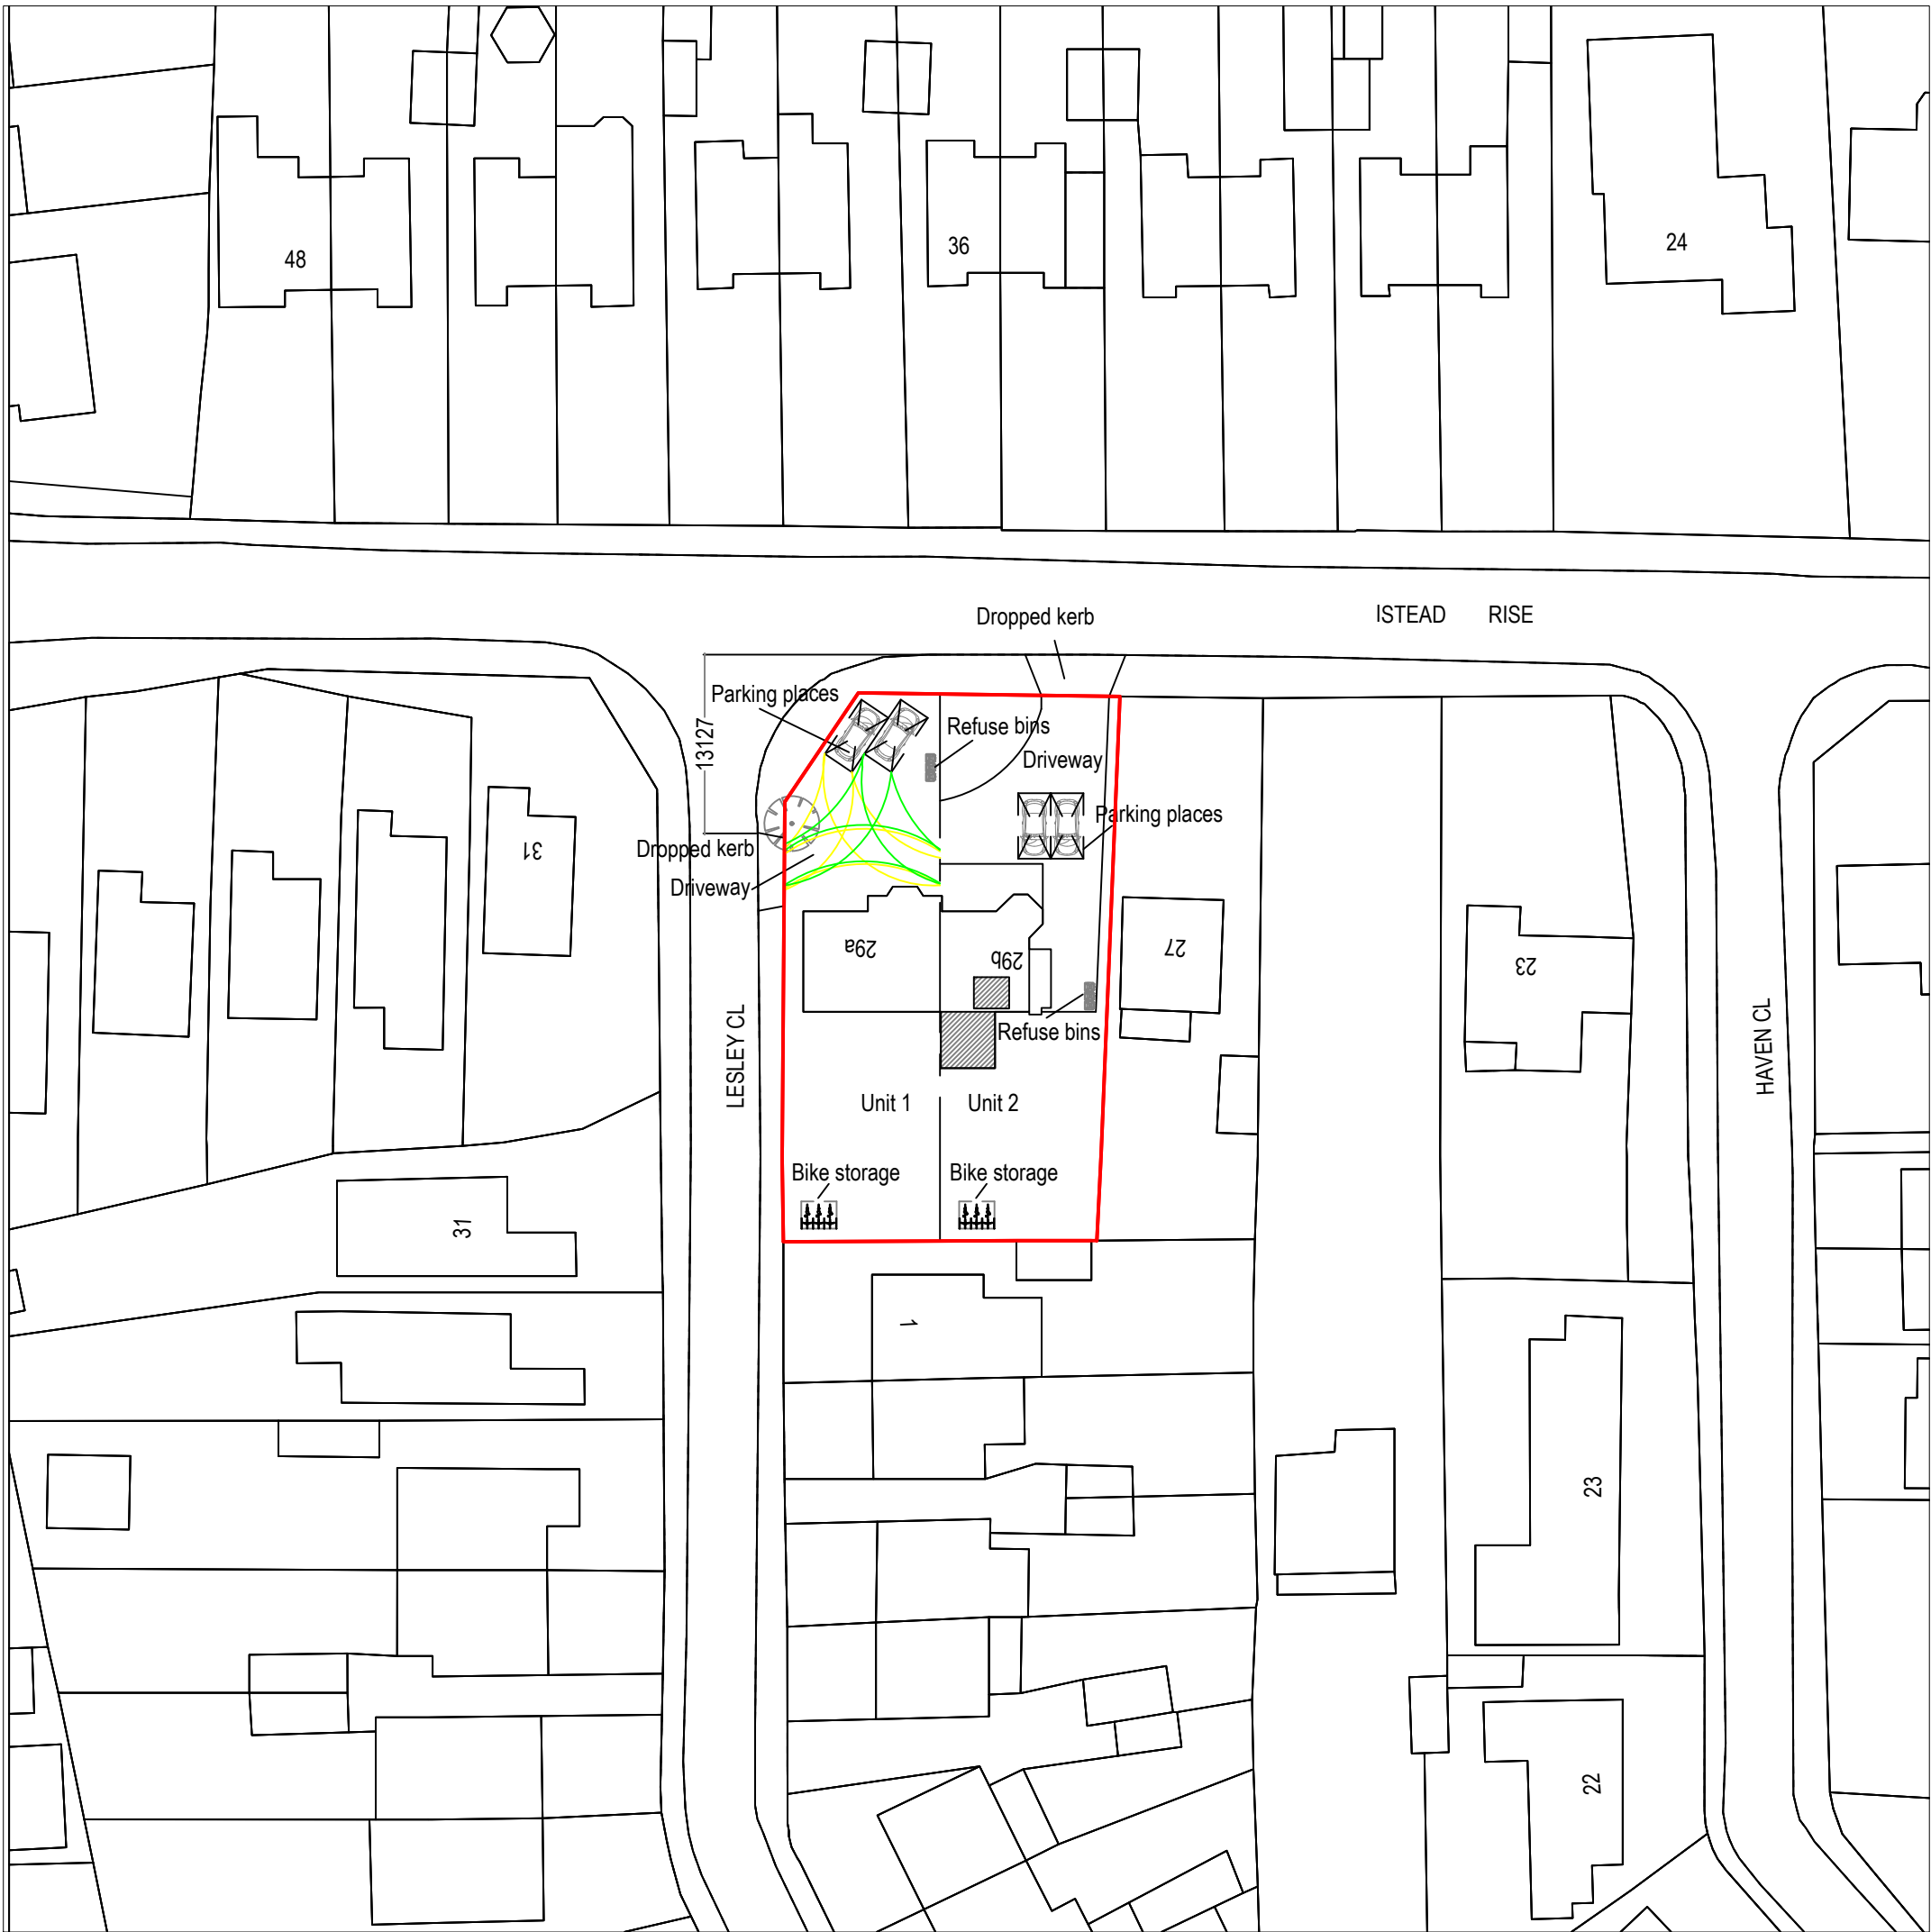

Existing Block Plan
Scale 1:500
© Crown Copyright and database rights 2024
OS 100047474

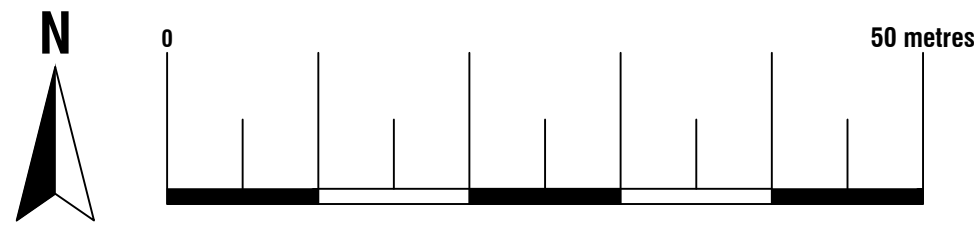

Proposed Block Plan
Scale 1:500
© Crown Copyright and database rights 2024
OS 100047474

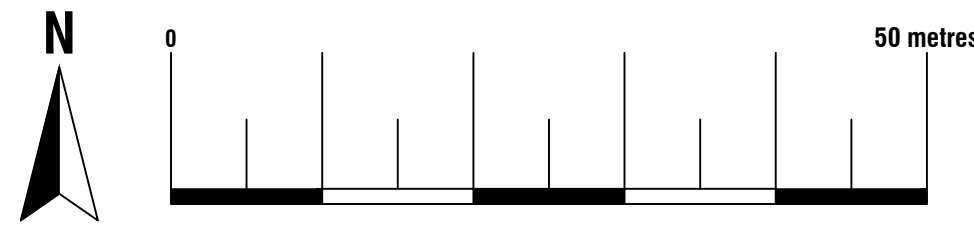

ArkiPlan Architectural Ltd • Enquiries@ArkiPlan.co.uk
Lytchett House, 13 Freeland Park, Wareham Road, Poole, Dorset, BH16 6FA

Site	29 Istead Rise, Gravesend DA139JE	Date	02.07.2025		
		Sheet	24-2500	D01	REV 06
		Job	Newbuild House Internal Alterations		
		Scale	1:500, 1:1250 @A1, 1:1000, 1:2500 @A3		
Title Number	K197199	Title	As Shown		