



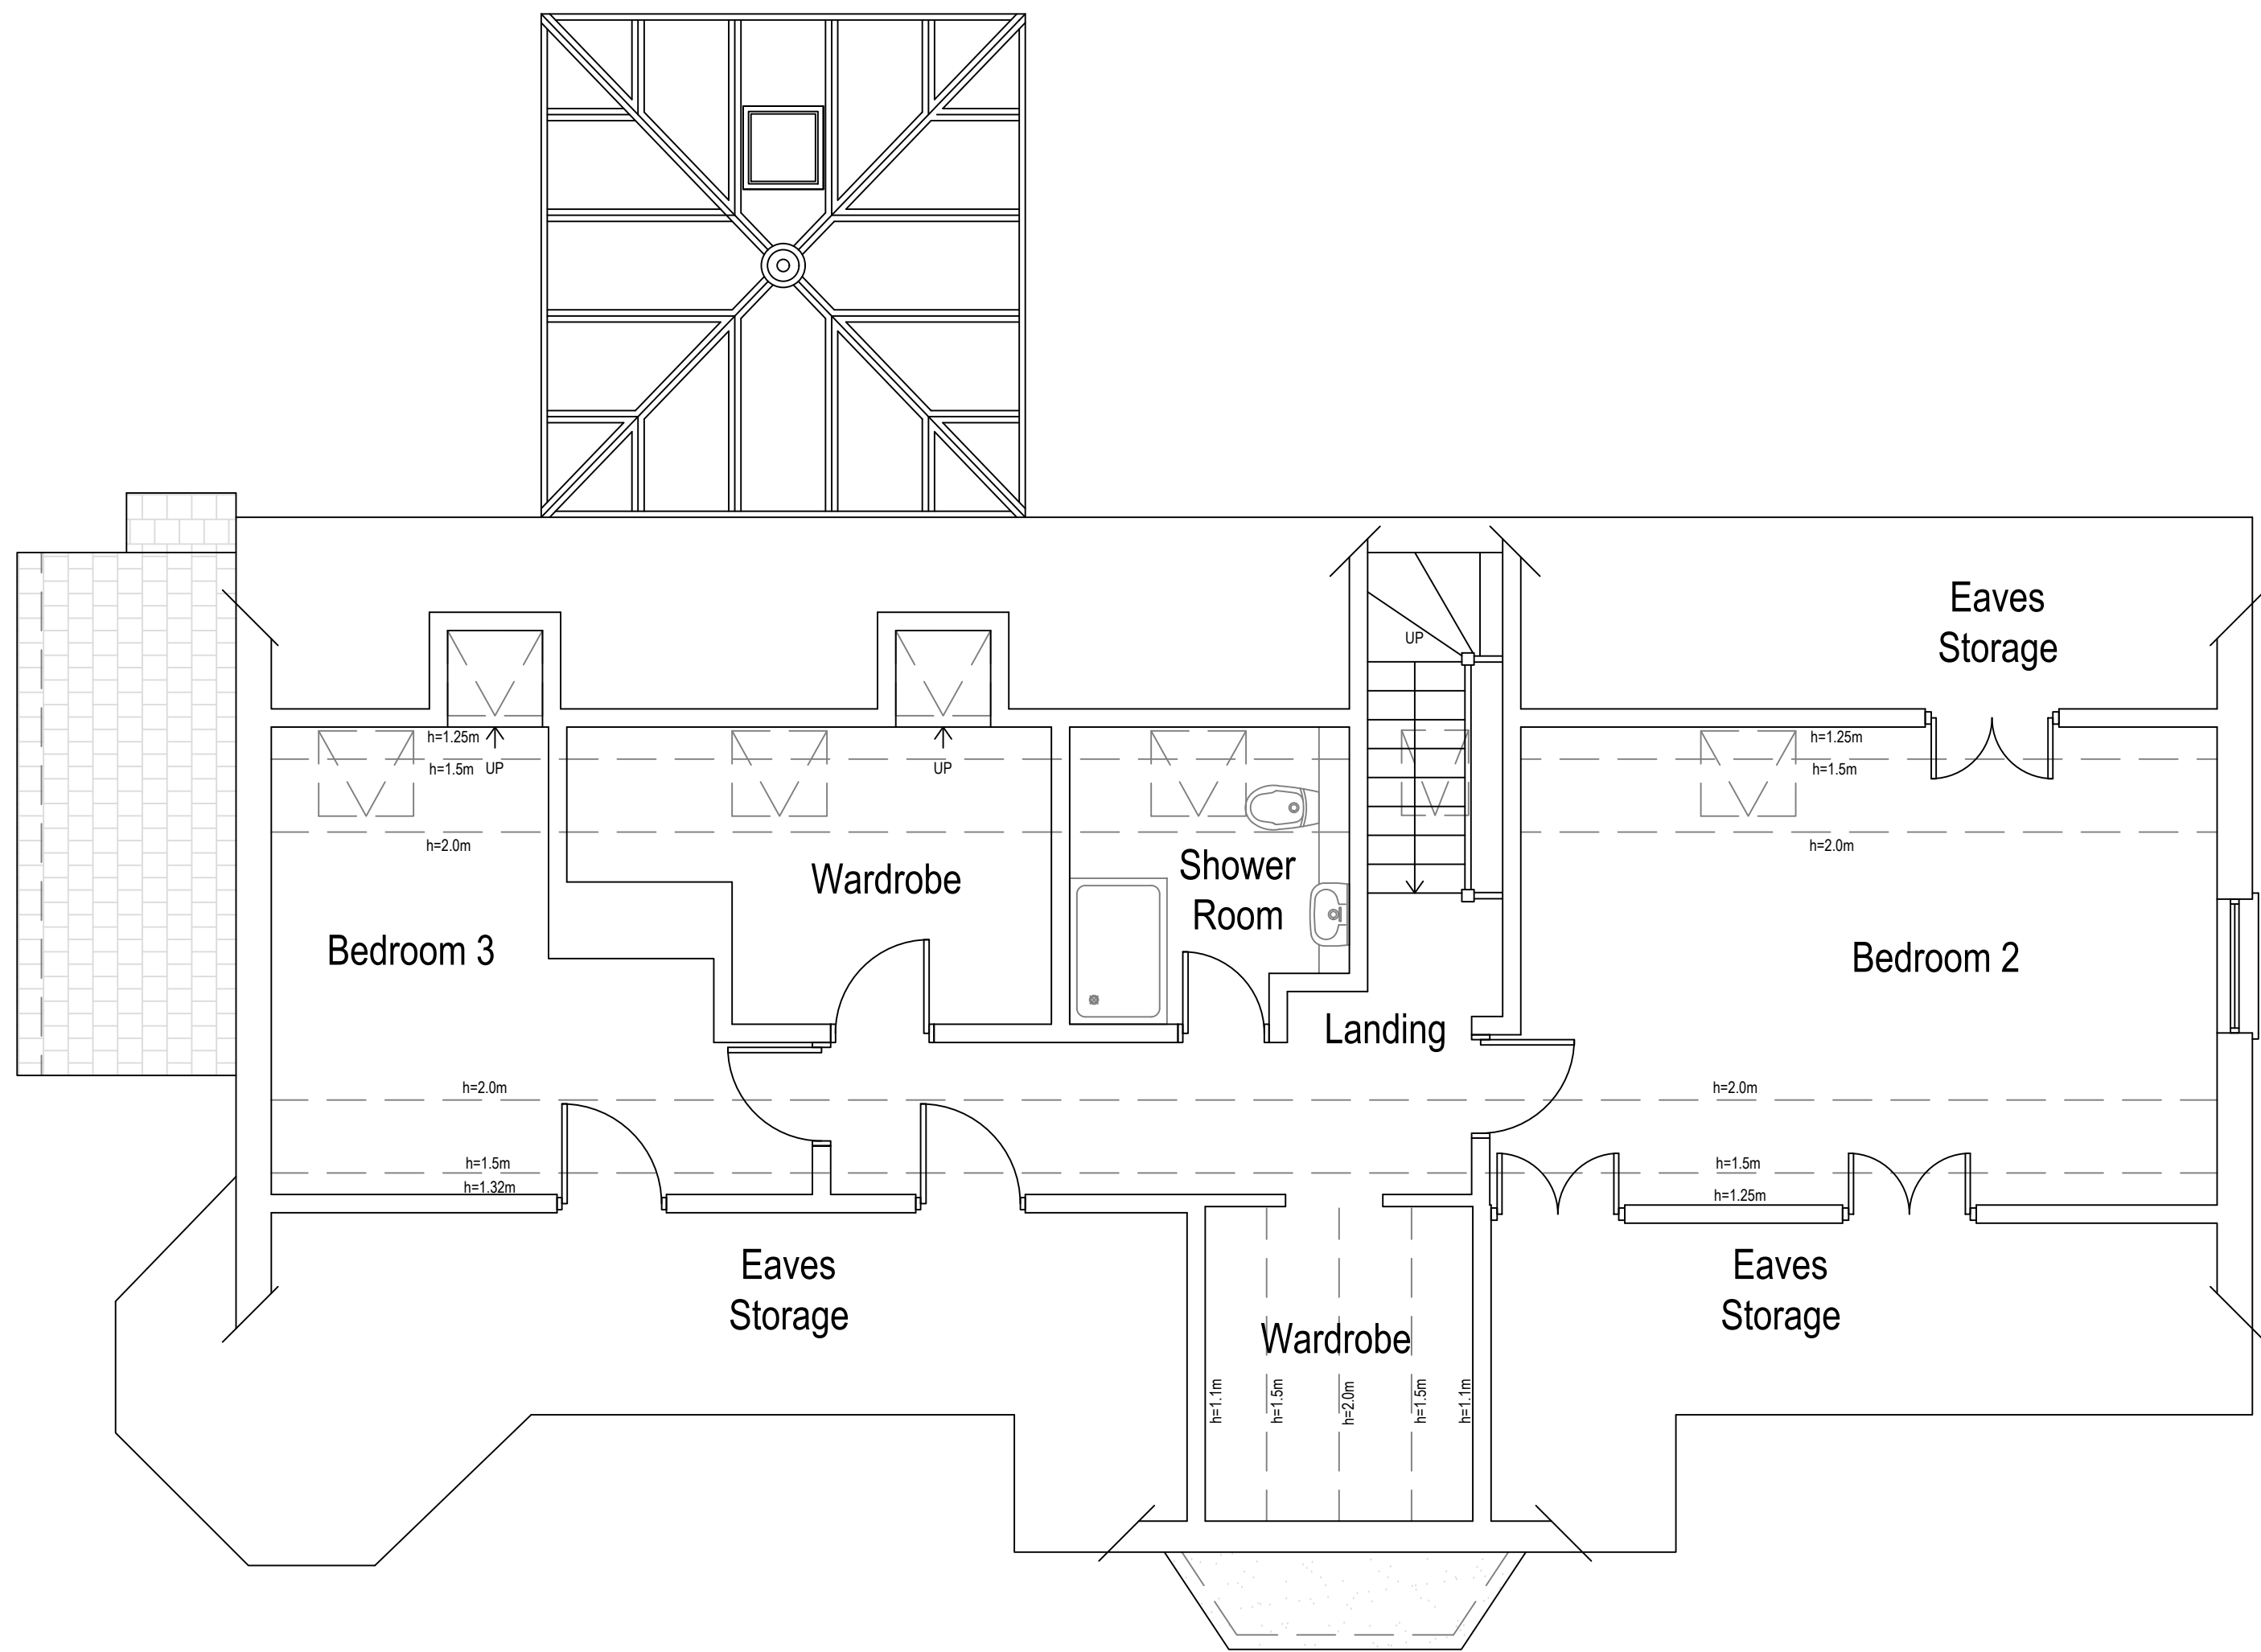


Existing First Floor Plan

Area ca. 59.76 m²

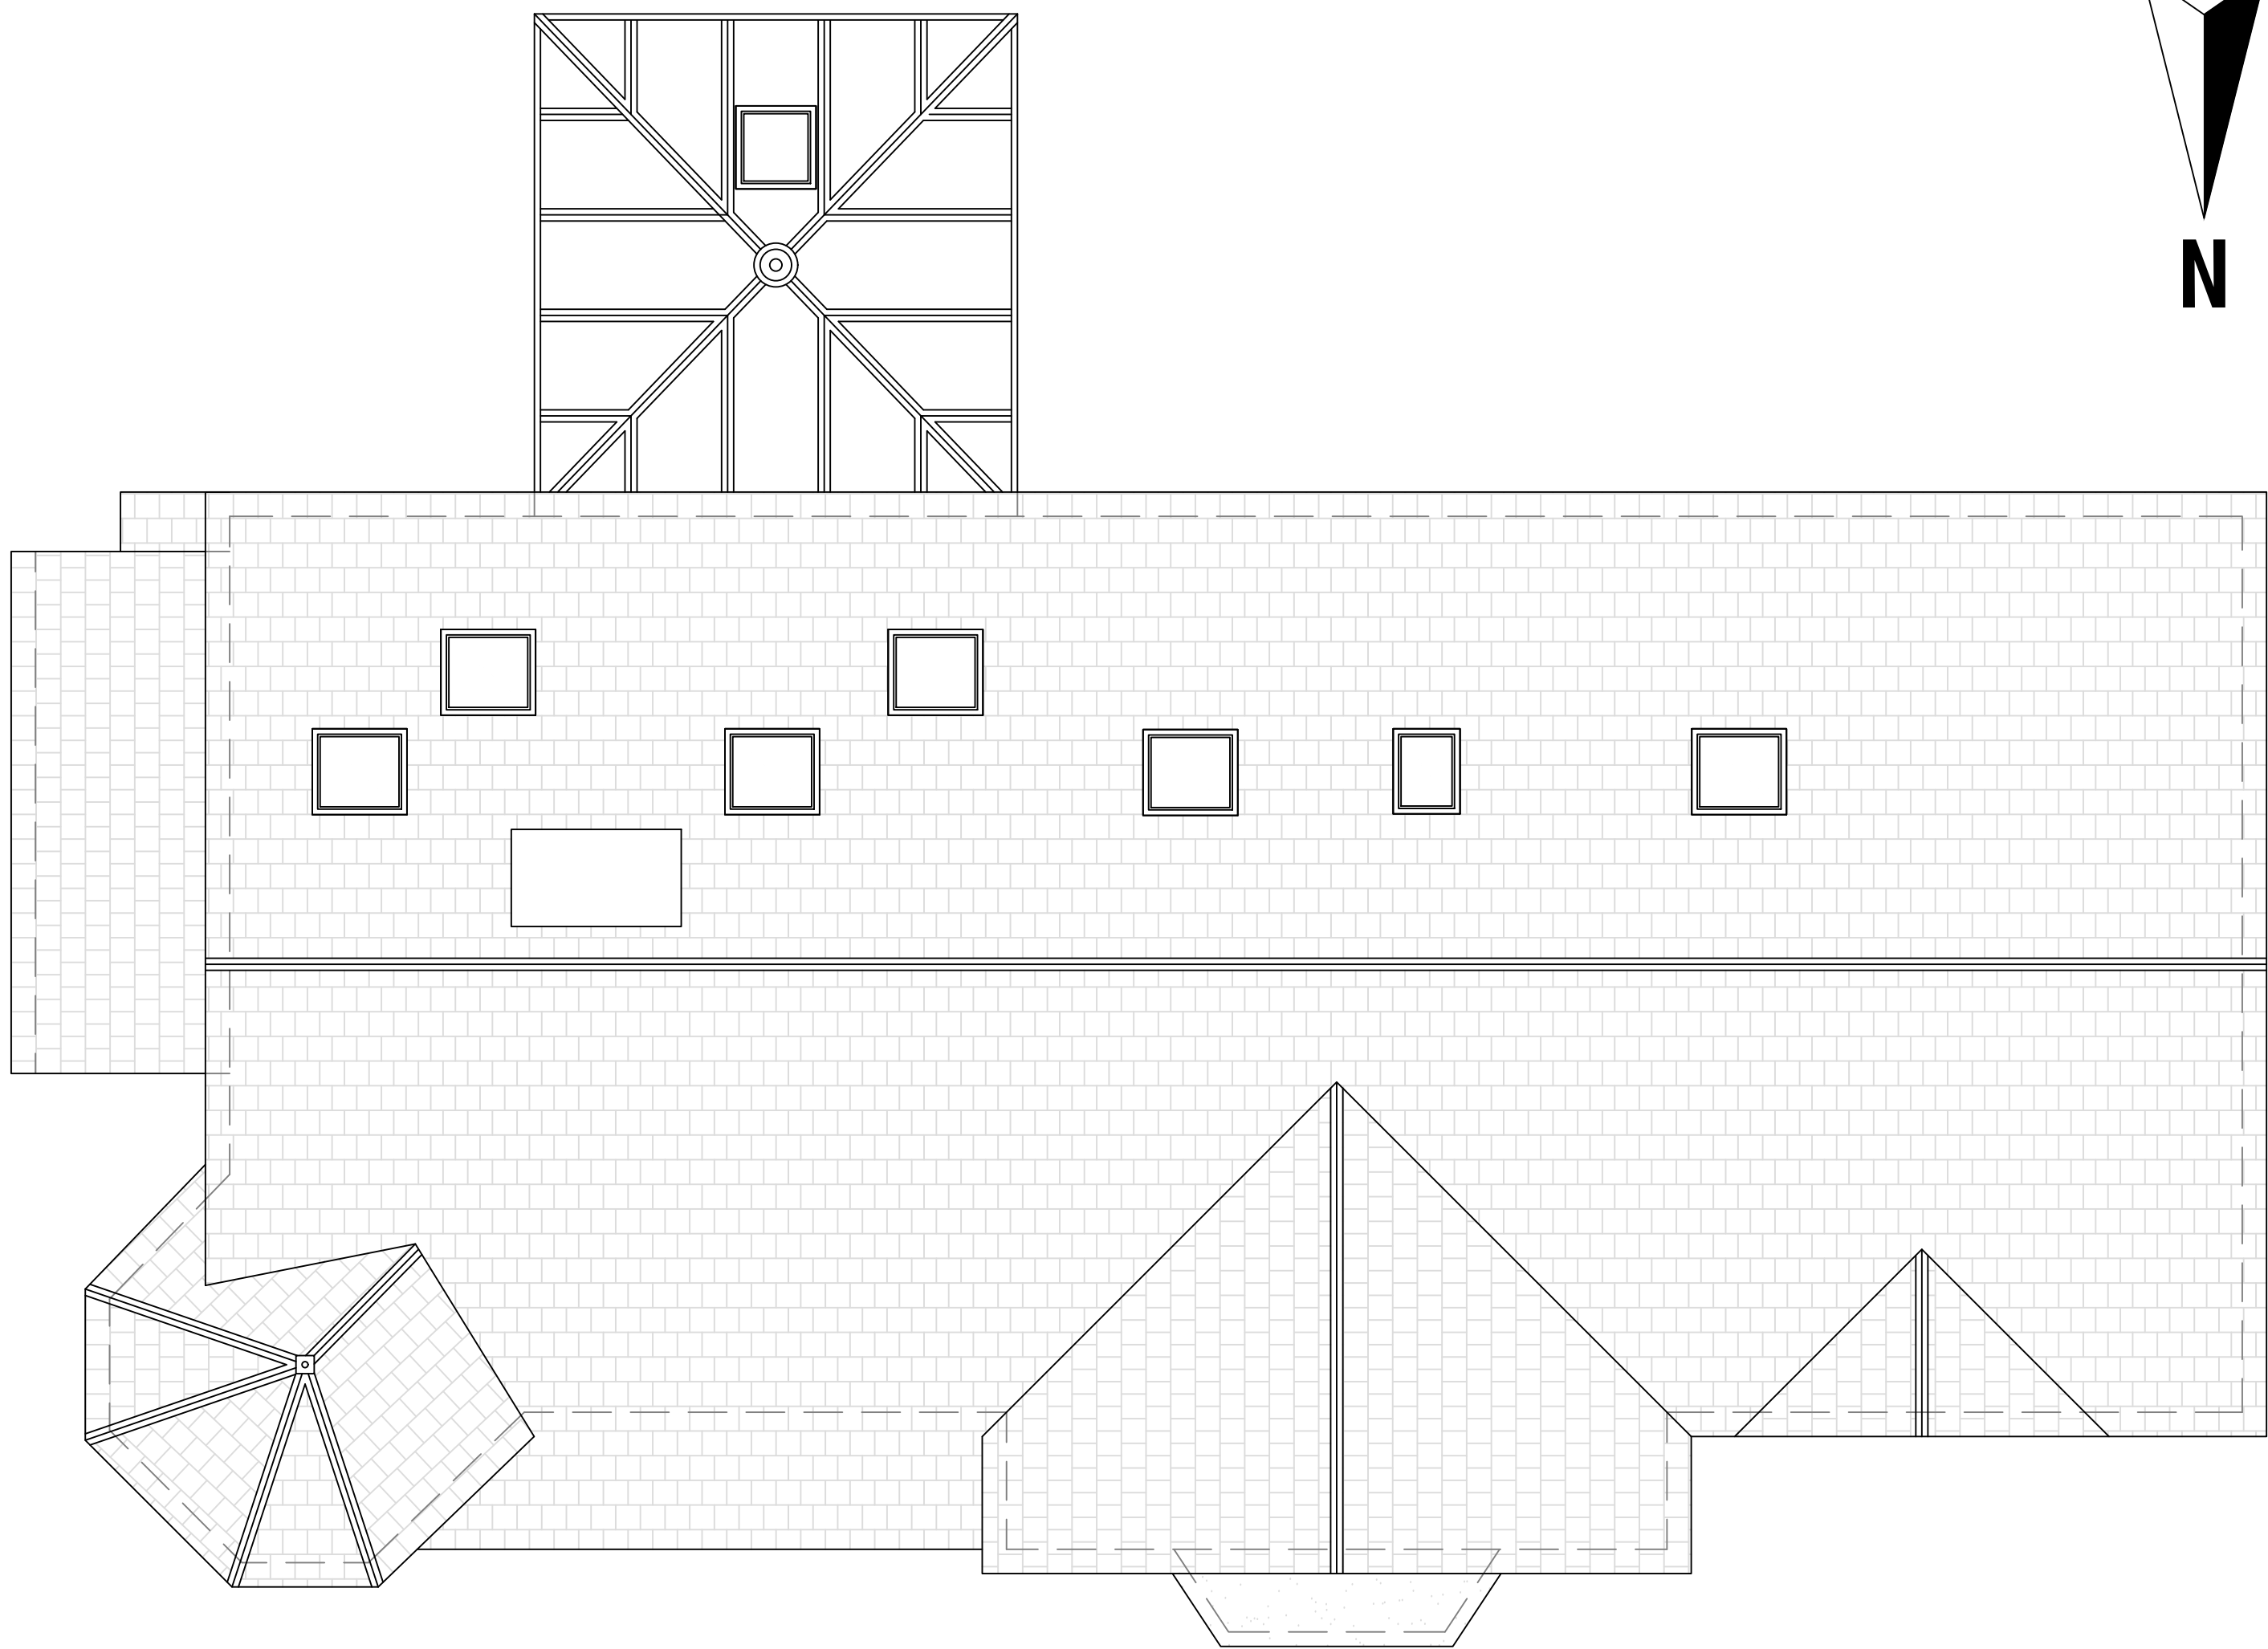

Existing Roof Plan

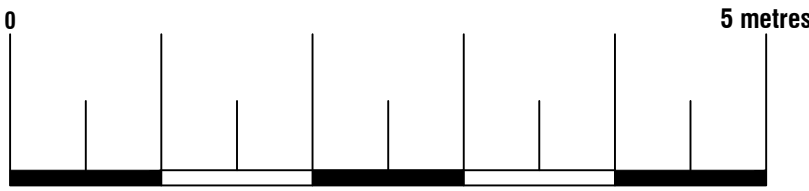

|   |                                      |       |                                        |
|---|--------------------------------------|-------|----------------------------------------|
| <div> <div>Arkiplan</div> <div> ArkiPlan Architectural Ltd Enquiries@ArkiPlan.co.uk </div> <div> Lytchett House, 13 Freeland Park, Wareham Road, Poole, Dorset, BH16 6FA </div> </div> |                                      |       |                                        |
| Site   | 29 Istead Rise,<br>Gravesend DA139JE | Date  | 02.07.2025                             |
|   |                                      | Sheet | 24-2500 D05 REV 06                     |
|   |                                      | Job   | Newbuild House<br>Internal Alterations |
| Title<br>Number   | K197199                              | Scale | 1:50 @A1, 1:100 @A3                    |
|   |                                      | Title | As Shown                               |