



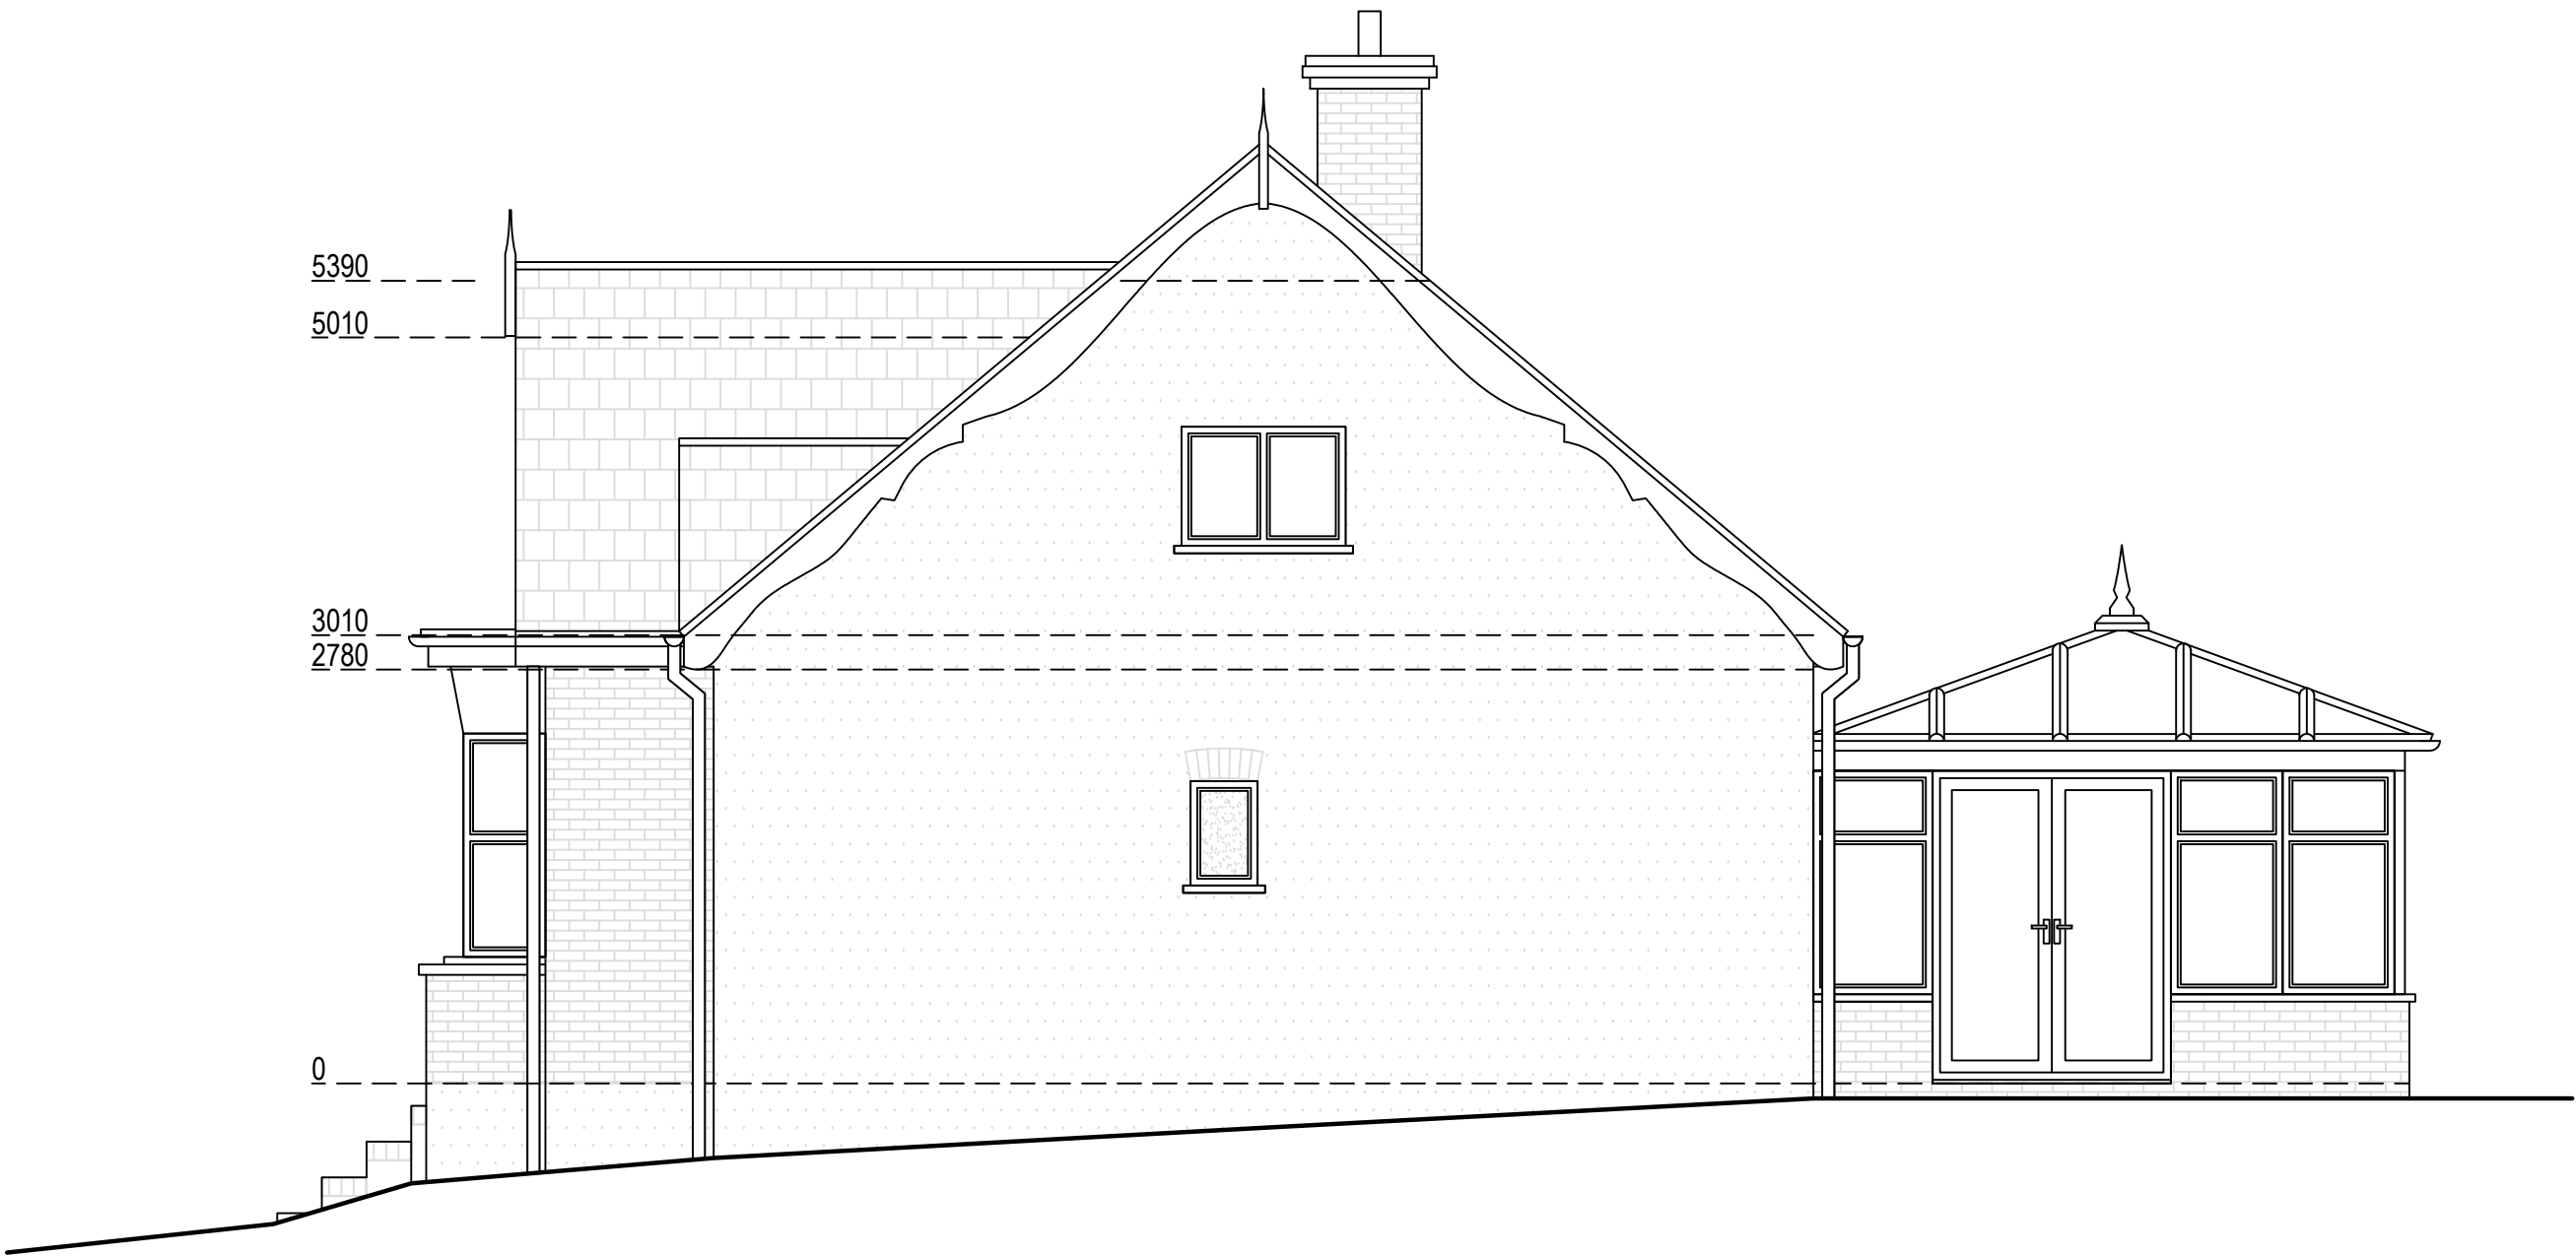

Existing North Elevation

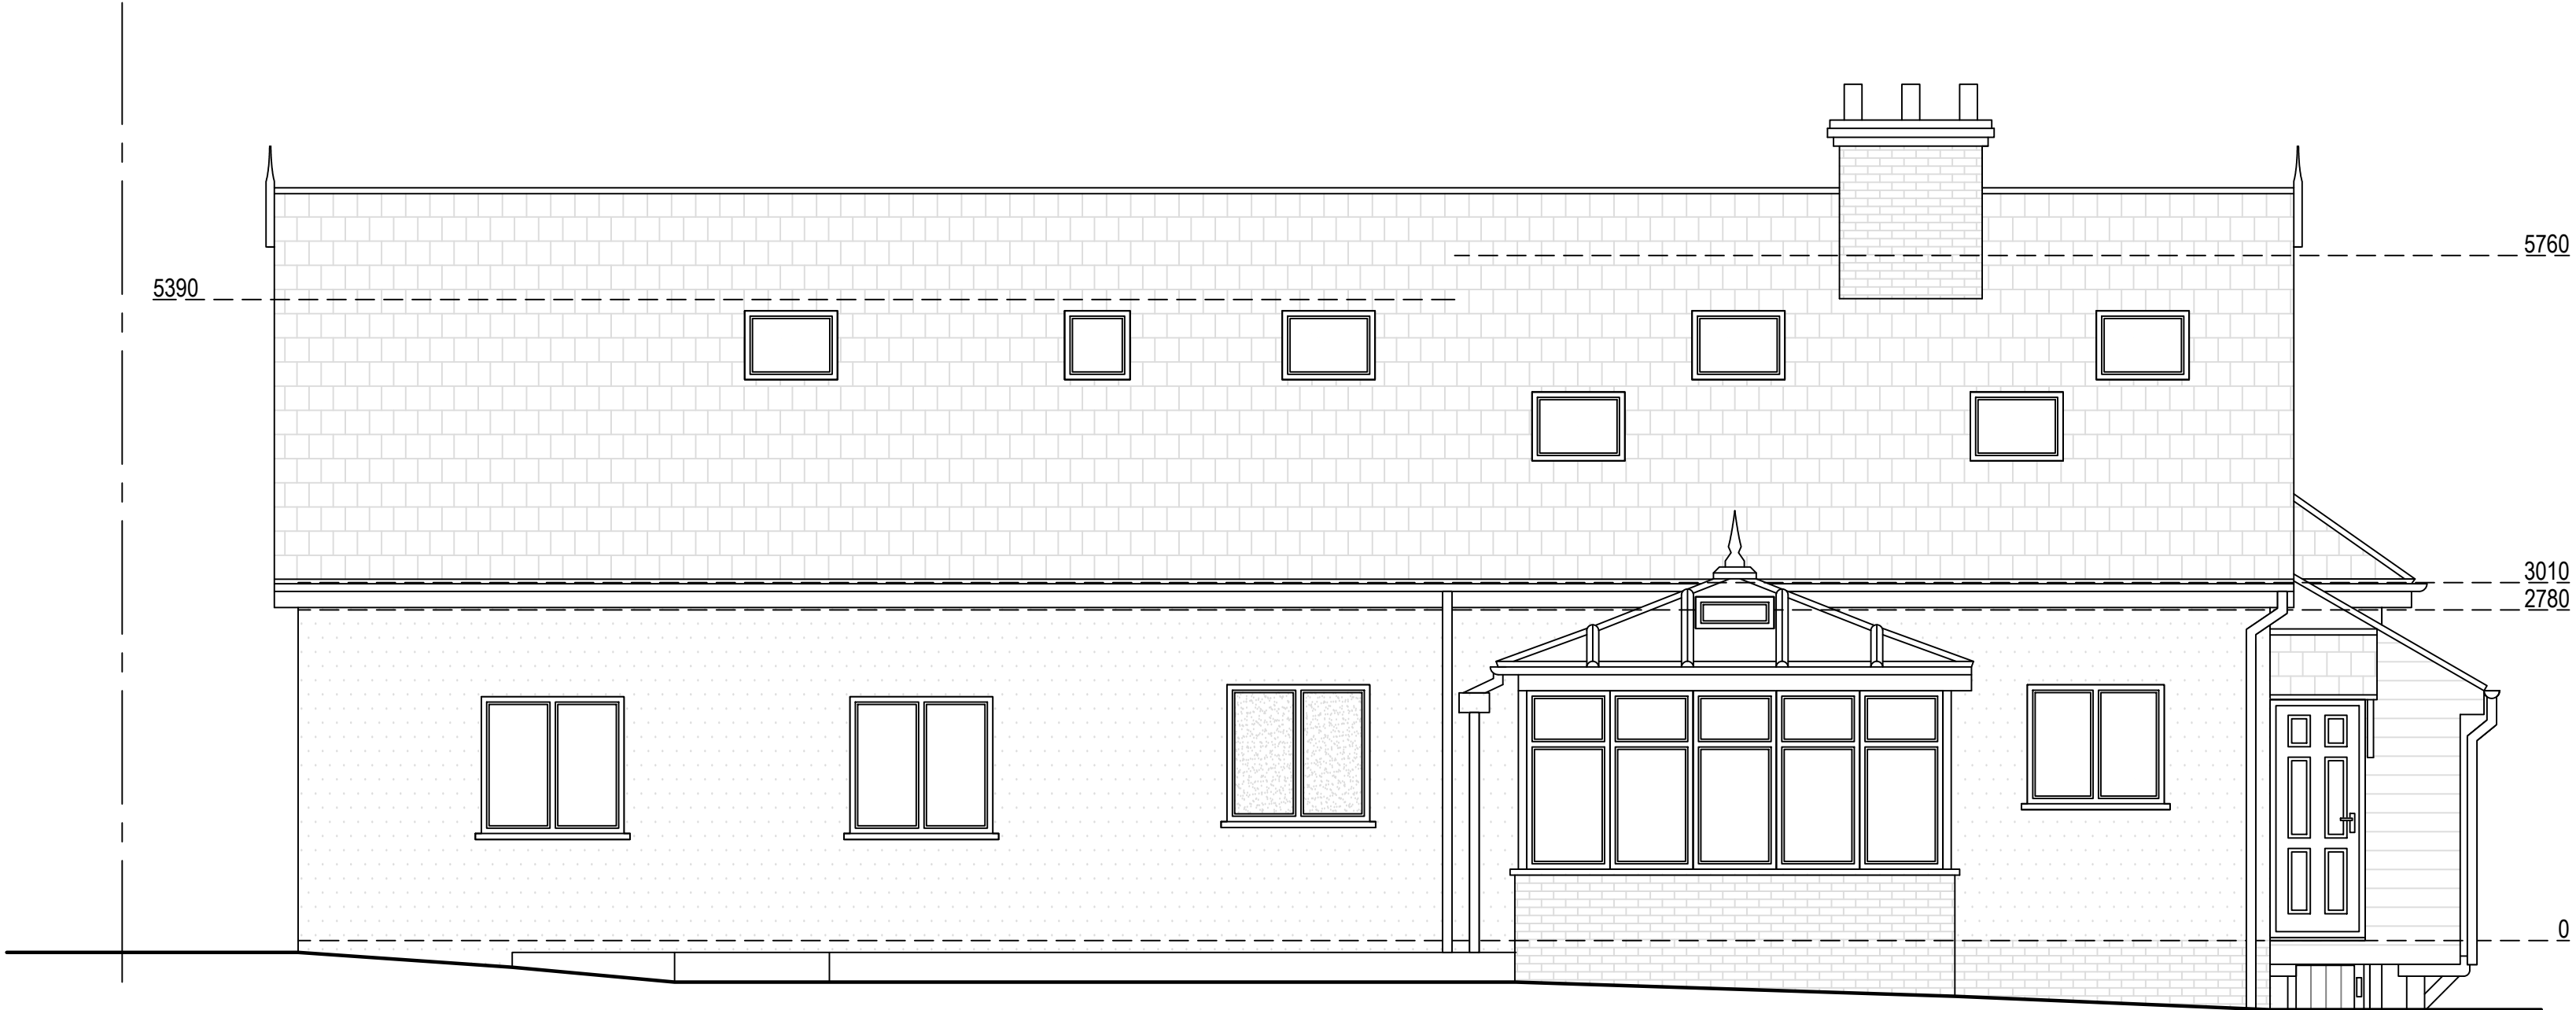


Existing West Elevation



Existing South Elevation



Existing East Elevation

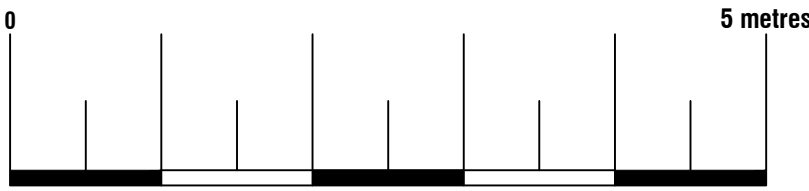



ArkiPlan Architectural Ltd • Enquiries@ArkiPlan.co.uk
Lyttchett House, 13 Freeland Park, Wareham Road, Poole, Dorset, BH16 6FA

Site	29 Istead Rise, Gravesend DA139JE	Date	02.07.2025		
		Sheet	24-2500	D07	REV 06
		Job	Newbuild House Internal Alterations		
		Scale	1:50 @A1, 1:100 @A3		
Title Number	K197199	Title	As Shown		