



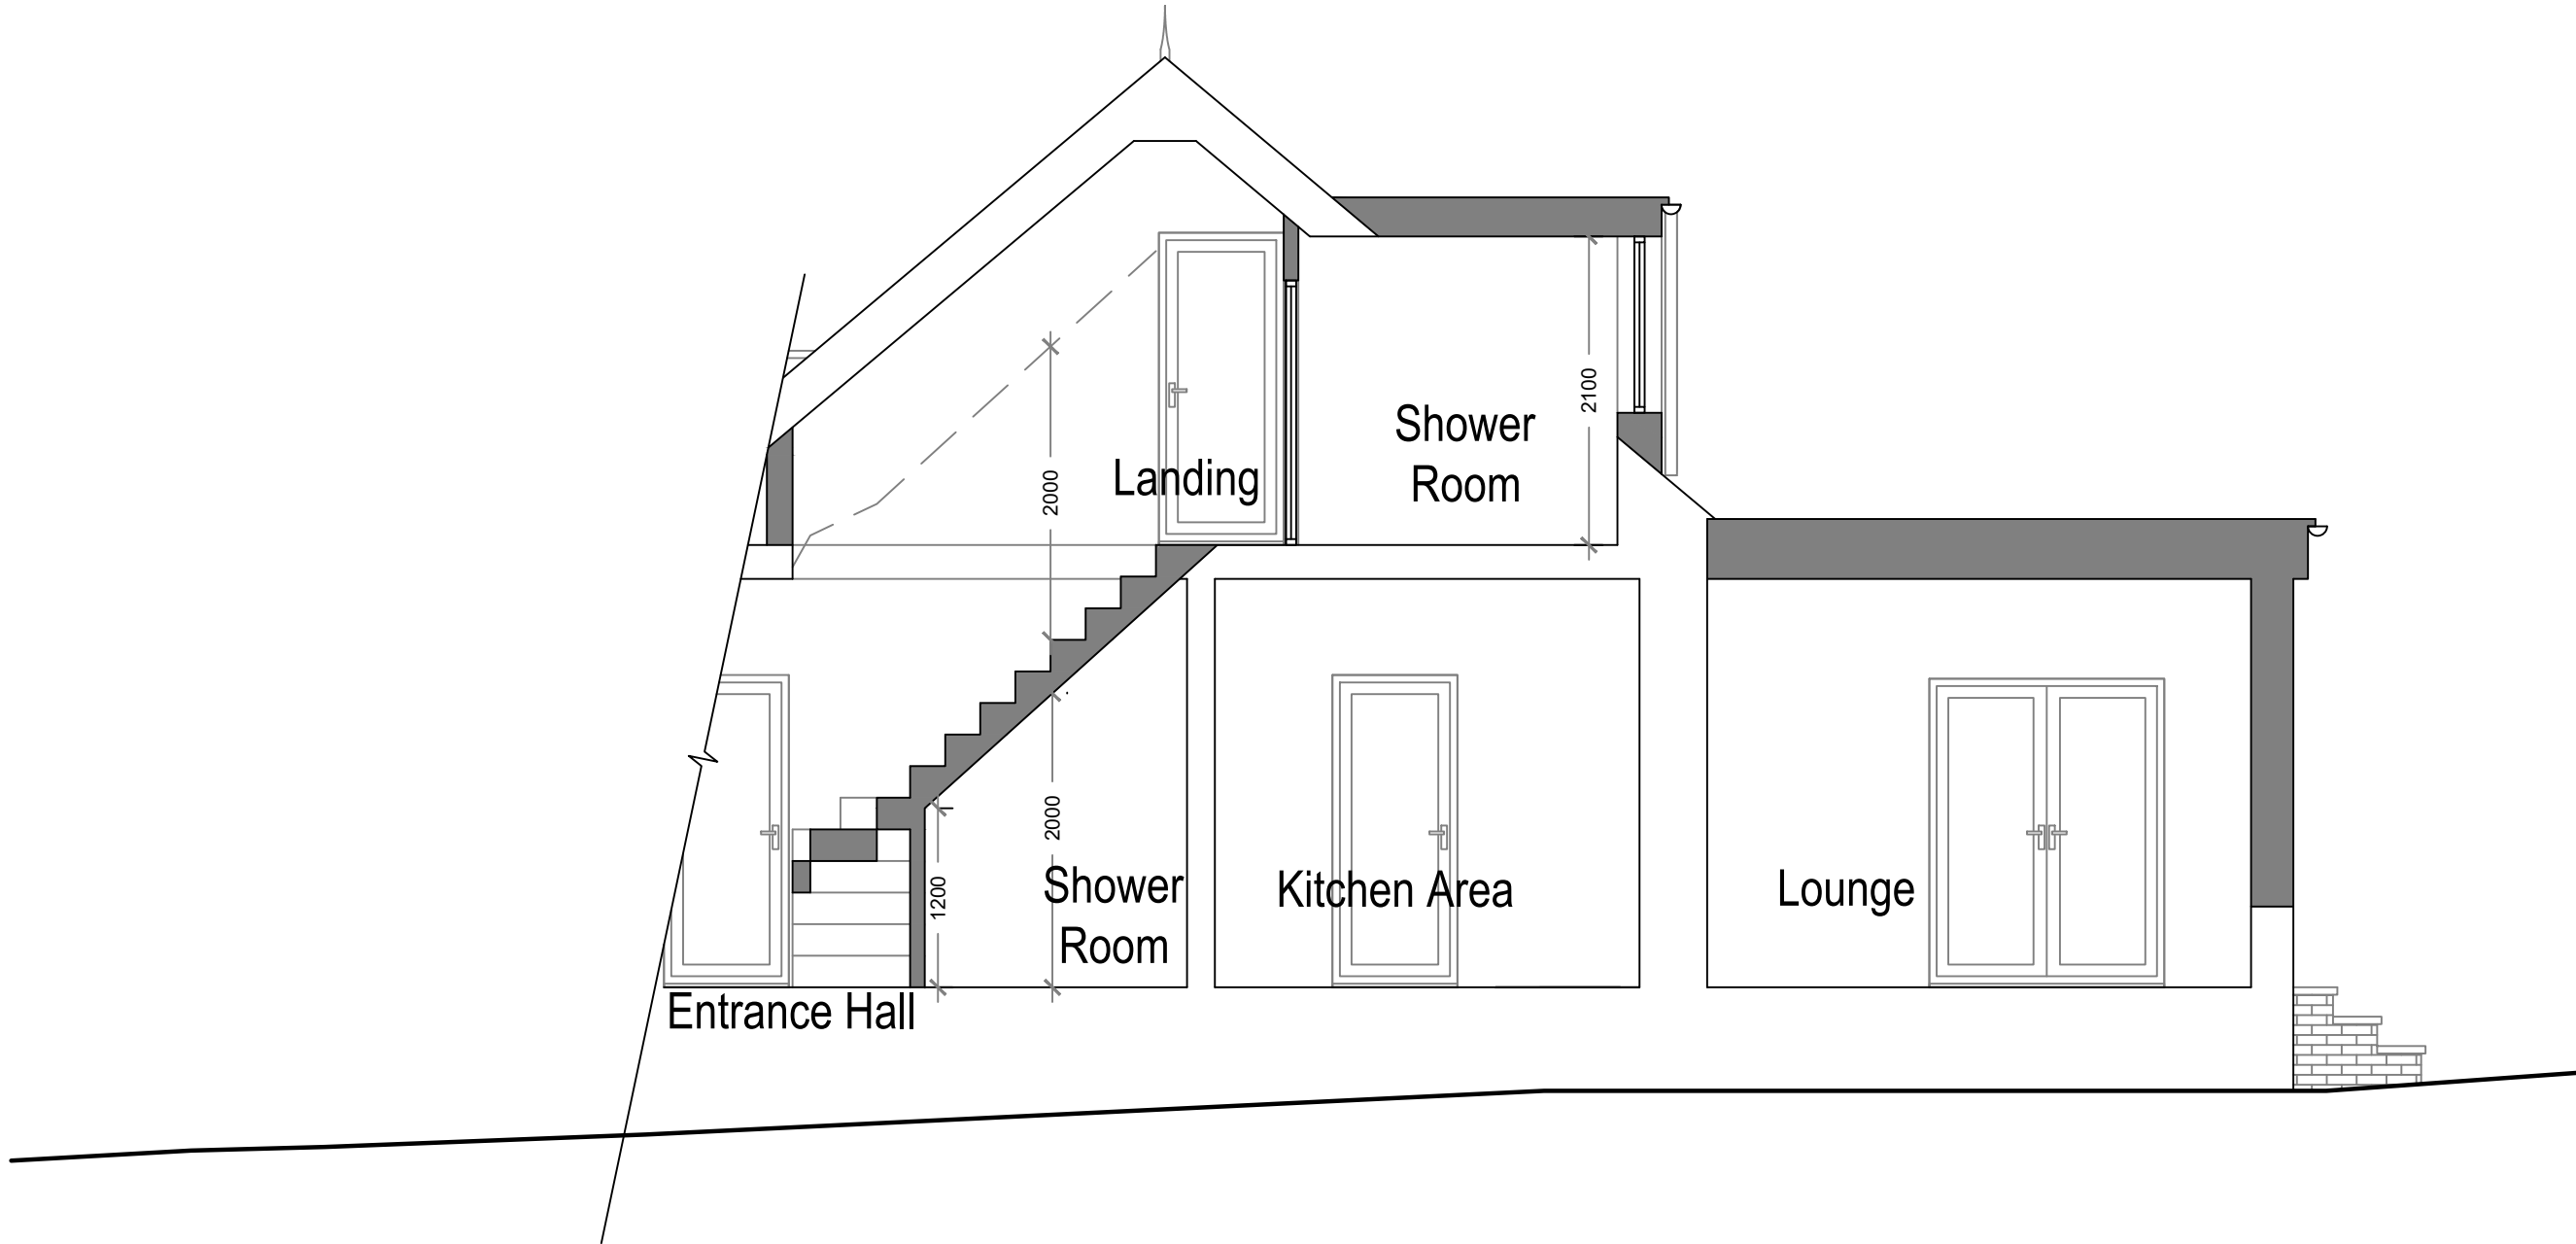

Proposed Section A-A

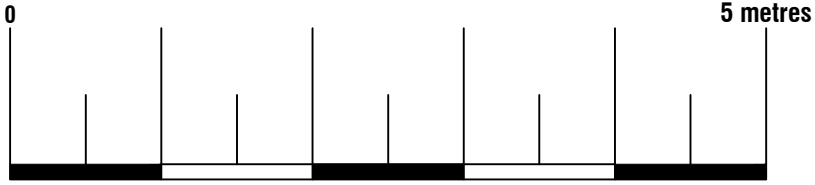

Arkiplan ArkiPlan Architectural Ltd • Enquiries@ArkiPlan.co.uk Lytchett House, 13 Freeland Park, Wareham Road, Poole, Dorset, BH16 6FA			
Site	29 Istead Rise, Gravesend DA139JE	Date	02.07.2025
		Sheet	24-2500 D10 REV 06
		Job	Newbuild House Internal Alterations
		Scale	1:50 @A1, 1:100 @A3
Title Number	K197199	Title	As Shown