


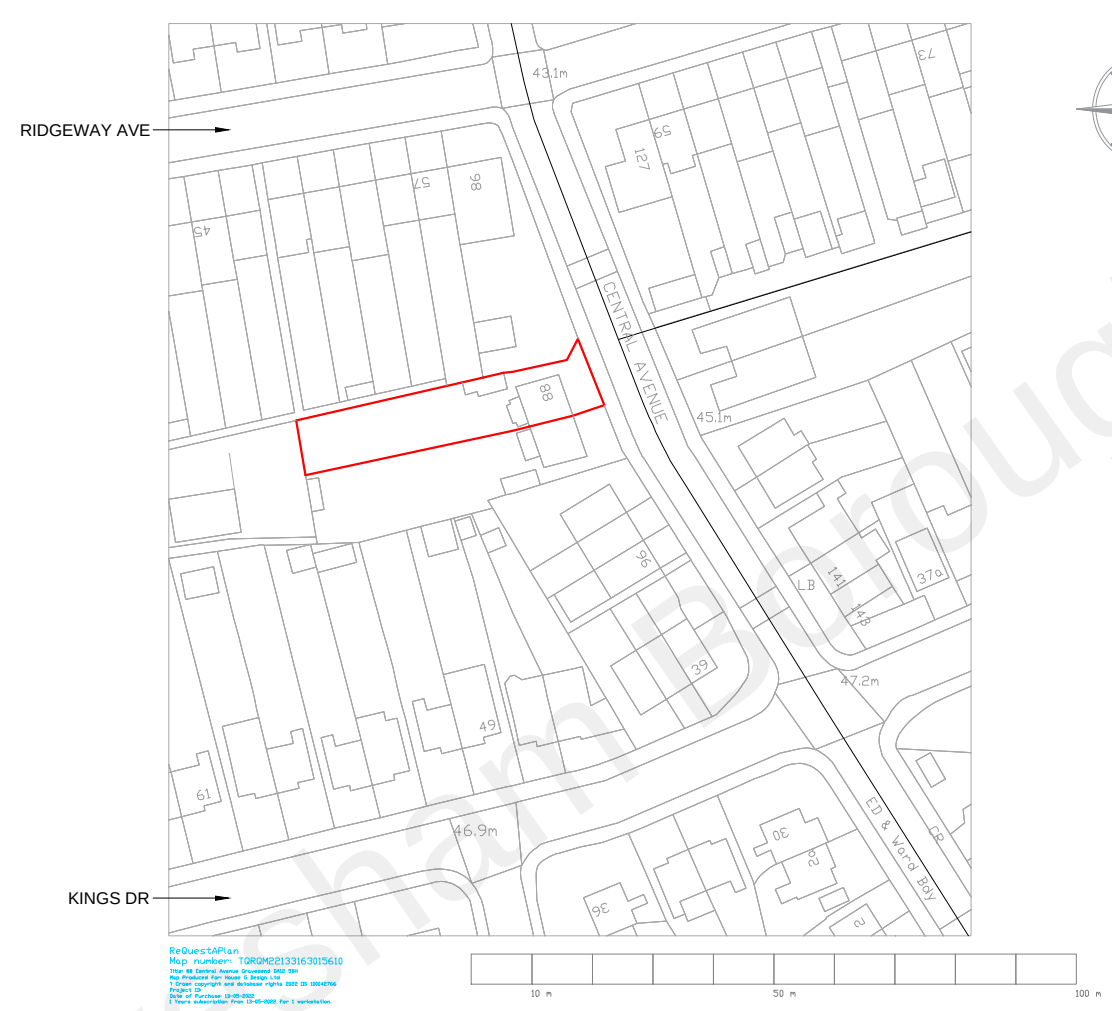

LOCATION PLAN (1:1250)

- General Notes:
- 1. This drawing is copyright of **House G Design Ltd.** Reproduction is only to take place with written authority.
 - 2. This drawing is subject to Planning Approval or any statue in law before building work commences.
 - 3. This drawing is a part only of the overall application.
 - 4. Do not scale dimensions from the drawing.
 - 5. The map information and imagery is supplied by ReQuestaPlan and we cannot be held responsible for any discrepancy or inaccuracy in those maps or images.
 - 6. This drawing is to be read in conjunction with all relevant documents.
 - 7. **All levels and dimensions to be checked on site by the contractor and such levels and dimensions to be their responsibility.**

Subject to
PLANNING APPROVAL



Address
**88 Central Avenue,
Gravesend DA12 5BH**

Drawing title
LOCATION PLAN

Rev.	Description	Date

Drawing number	Revision
21023-PD-202	-

Drawn by EG	Issue date 12.05.2022	Scale 1:1250	Sheet A3
Checked by KG			

house G design



info@housegdesign.co.uk

0793 438 2724 0793 438 2725

