



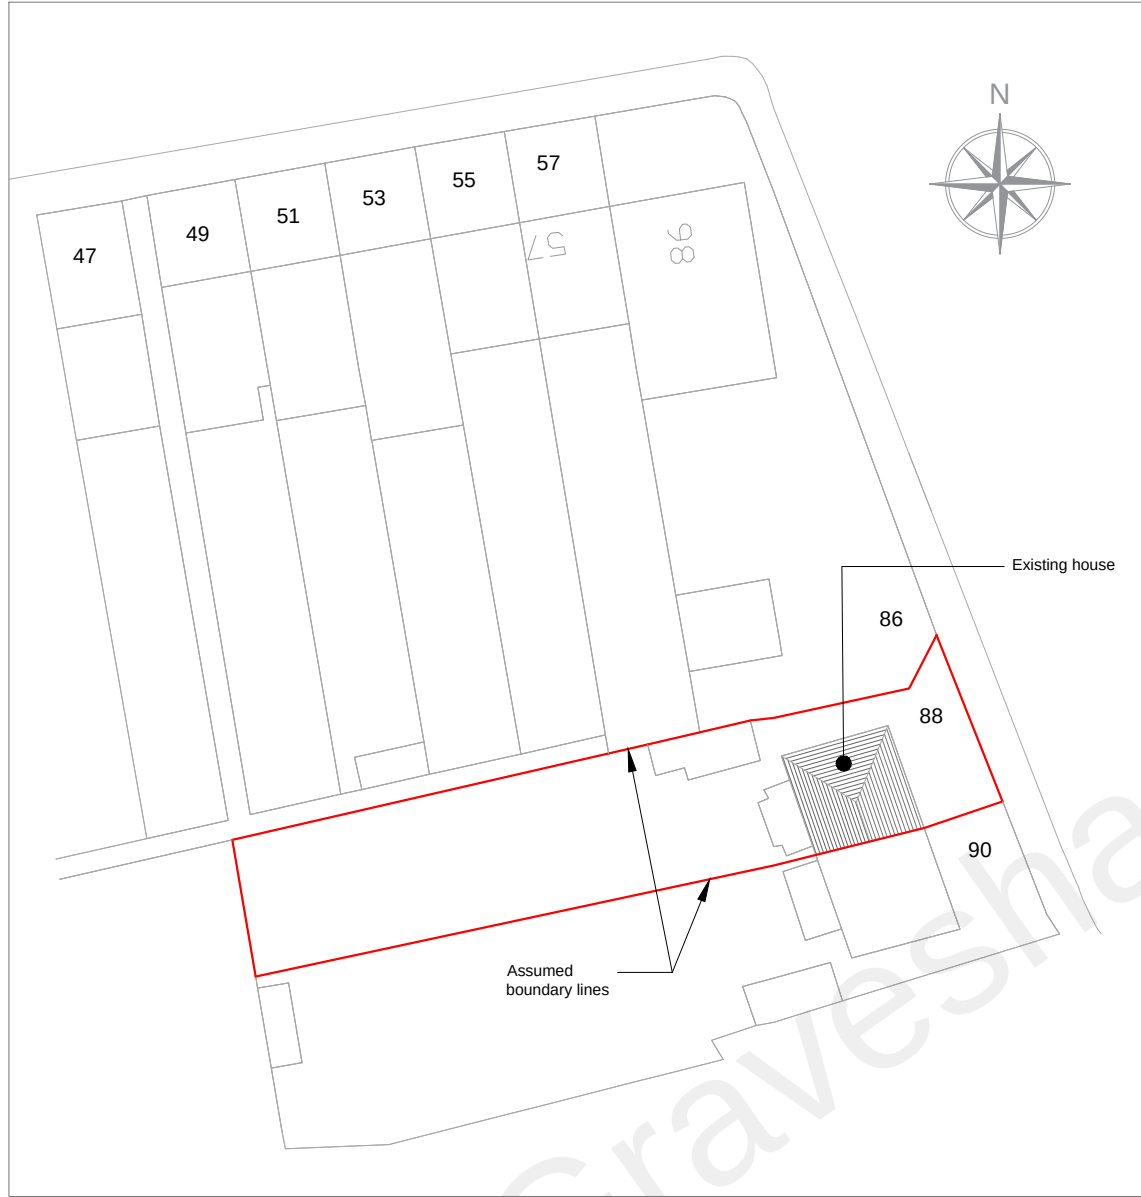

EXISTING BLOCK PLAN (1:500)

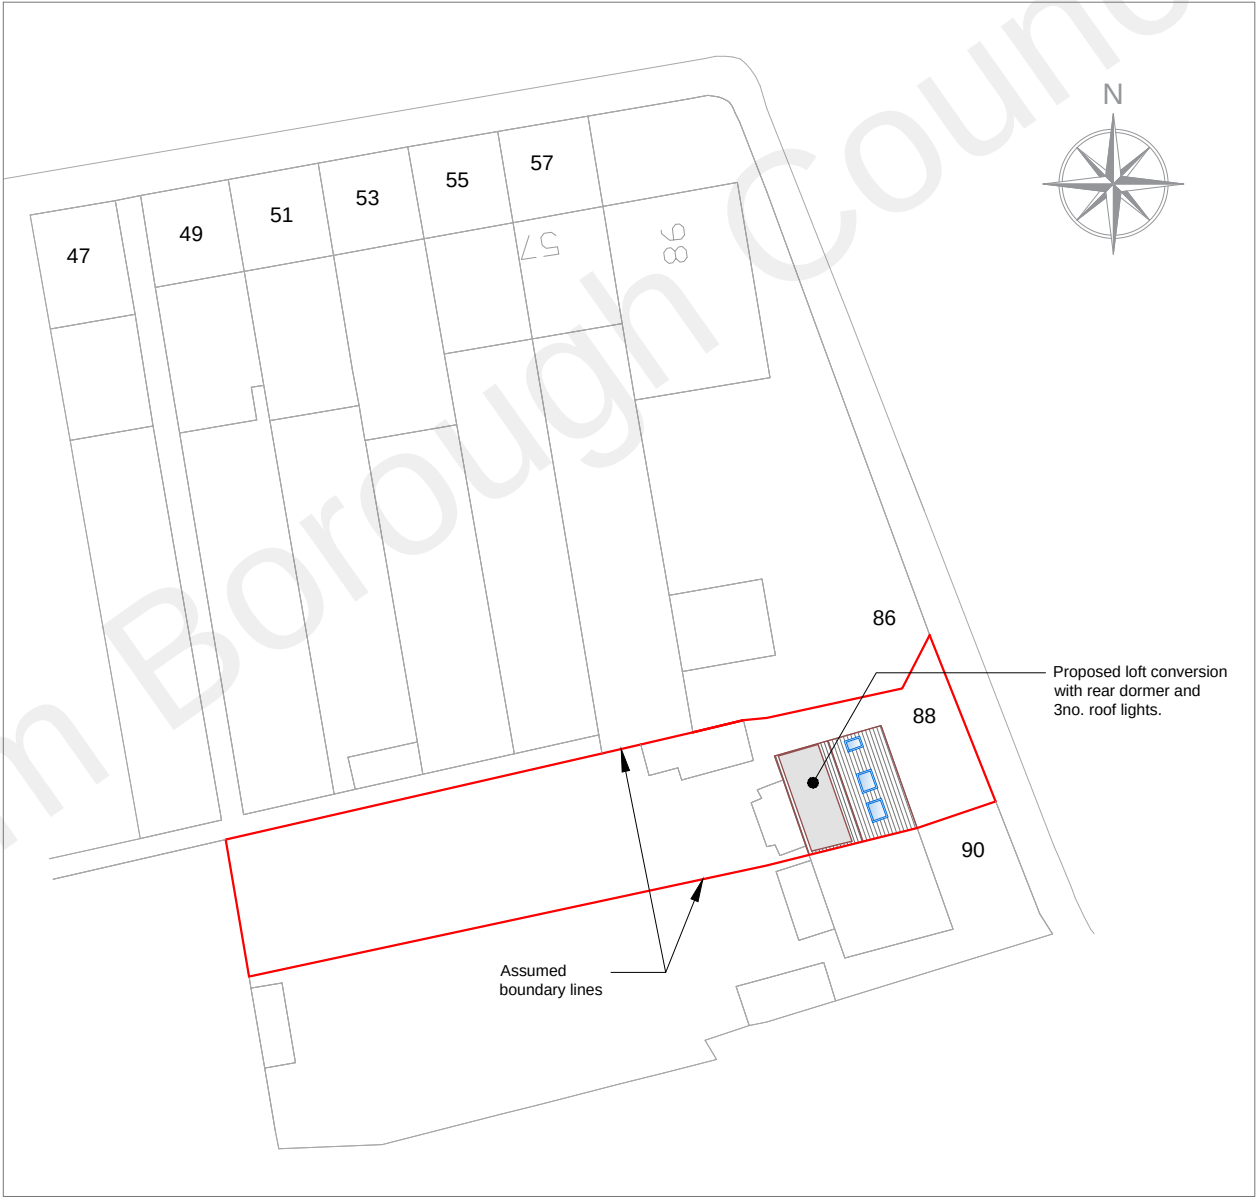

PROPOSED BLOCK PLAN (1:500)

- General Notes:**
1. This drawing is copyright of **House G Design Ltd.** Reproduction is only to take place with written authority.
 2. This drawing is subject to Planning Approval or any statue in law before building work commences.
 3. This drawing is a part only of the overall application.
 4. Do not scale dimensions from the drawing.
 5. The map information and imagery is supplied by ReQuestaPlan and we cannot be held responsible for any discrepancy or inaccuracy in those maps or images.
 6. This drawing is to be read in conjunction with all relevant documents.
 7. **All levels and dimensions to be checked on site by the contractor and such levels and dimensions to be their responsibility.**

Subject to
PLANNING APPROVAL

Photo / Map / Situation Plan

Address
**88 Central Avenue,
Gravesend DA12 5BH**

Drawing title
**EXISTING AND PROPOSED
BLOCK PLAN**

Rev.	Description
	Date

Drawing number	Revision
21023-PD-203	-

Drawn by EG	Issue date 12.05.2022	Scale 1:500	Sheet A3
Checked by KG			

house **G** design

[f](#) [@](#) [in](#) [t](#) [p](#)

info@housegdesign.co.uk

0793 438 2724 0793 438 2725

