
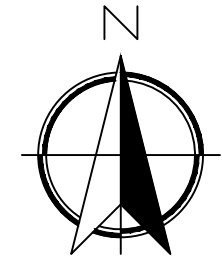


© This drawing is protected by copyright and must not be copied or reproduced without the written consent of Penfold Project Services

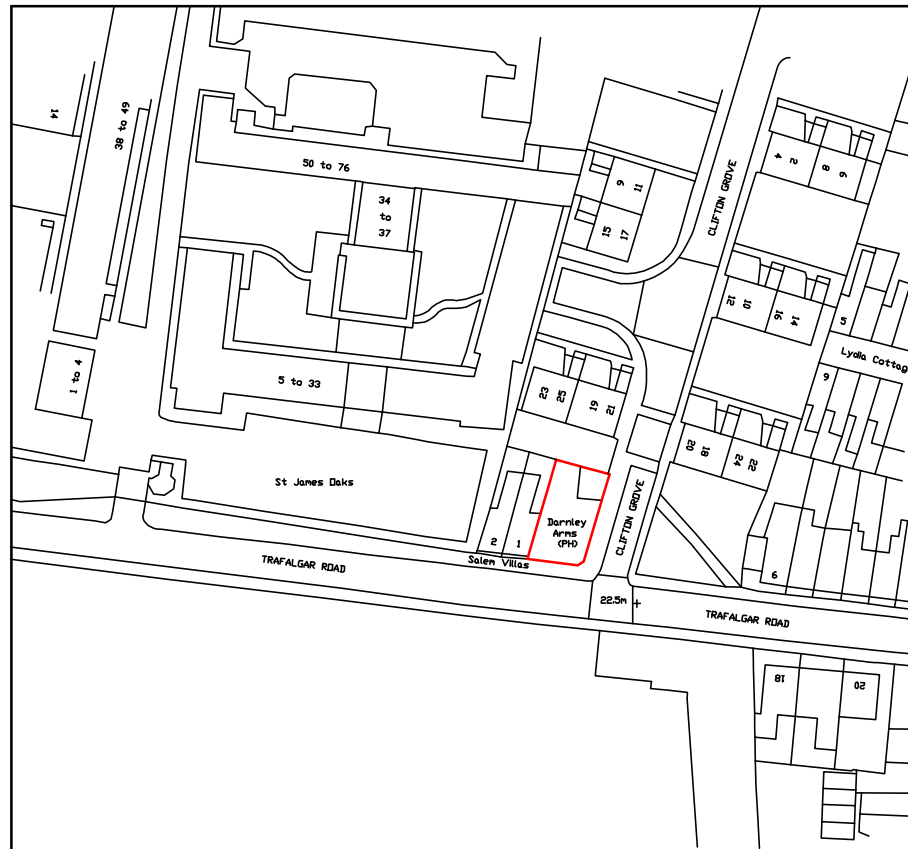

METRES
0 10 20 30 40 50
SCALE

SCALE BAR @ 1:1250

Date	No	Revision
<i>Penfold Project Services</i>		
Epmarket, Wrotham Road, Meopham, Kent, DA13 0JH		
Telephone: 01474 816690		
e-mail: apenfold448@btinternet.com		
Job Title:		
DARNLEY ARMS P.H 9 TRAFALGAR ROAD GRAVESEND KENT DA11 0QA		
Dwg Title:		
SITE LOCATION PLAN		
Scale: 1:1250 @ A4		
Dwg No.: 101		
Date: November 2024		