



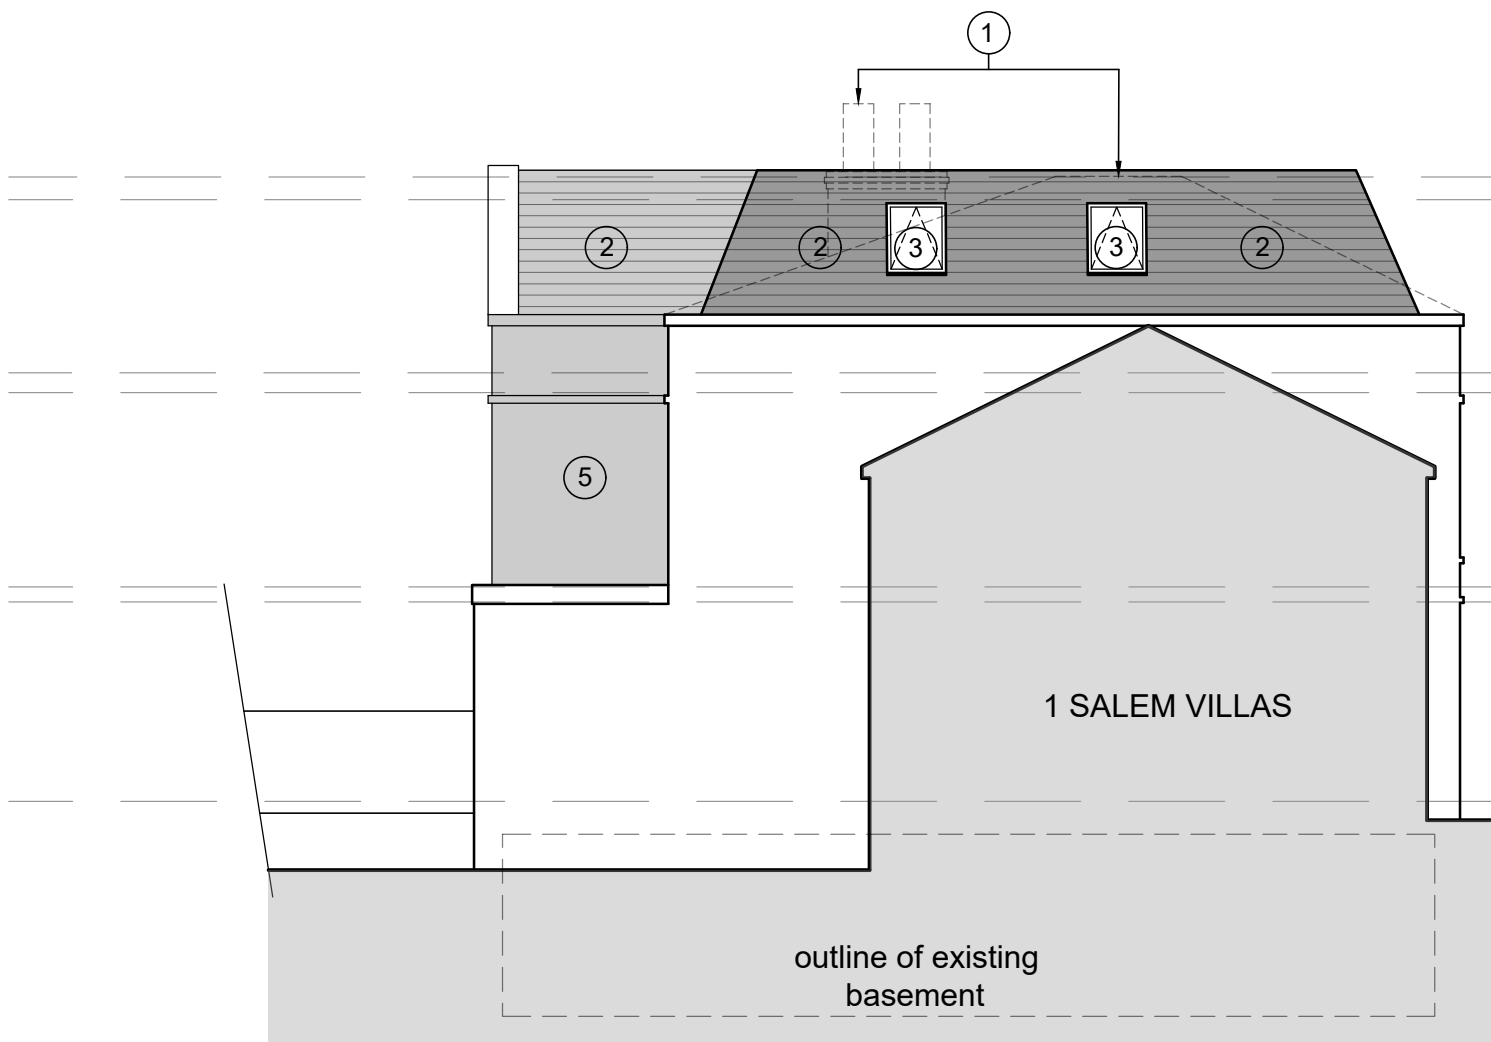


SIDE (WEST) ELEVATION
THROUGH 1 SALEM VILLAS
(1:100)

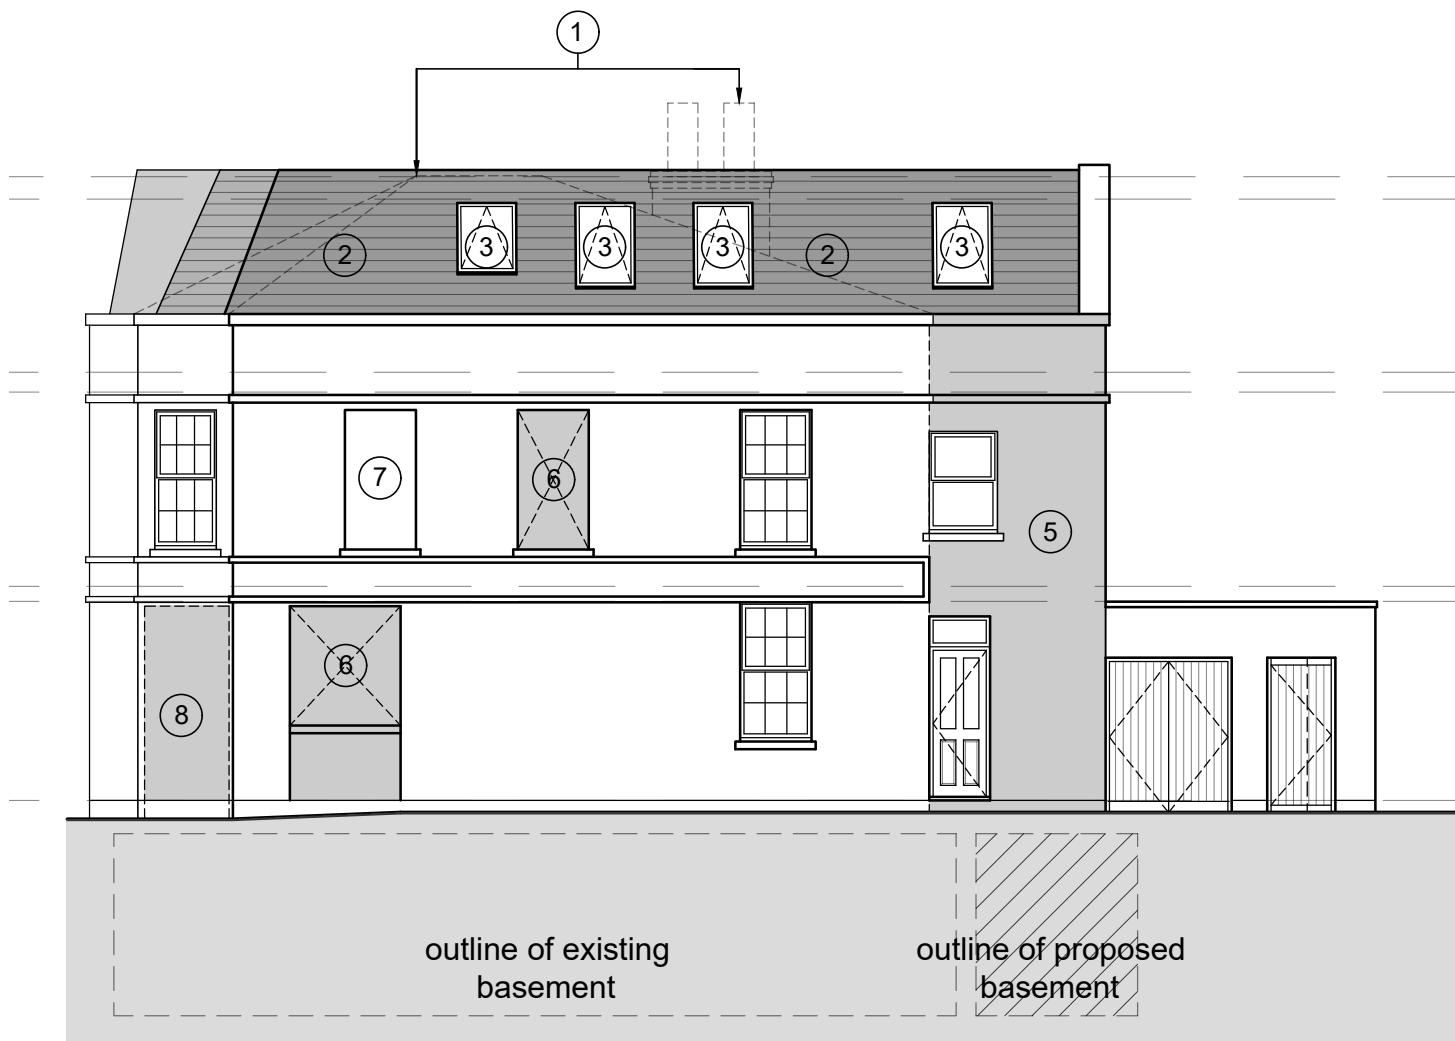

FRONT (SOUTH) ELEVATION
FROM TRAFALGAR ROAD
(1:100)




SIDE (EAST) ELEVATION
FROM CLIFTON GROVE
(1:100)

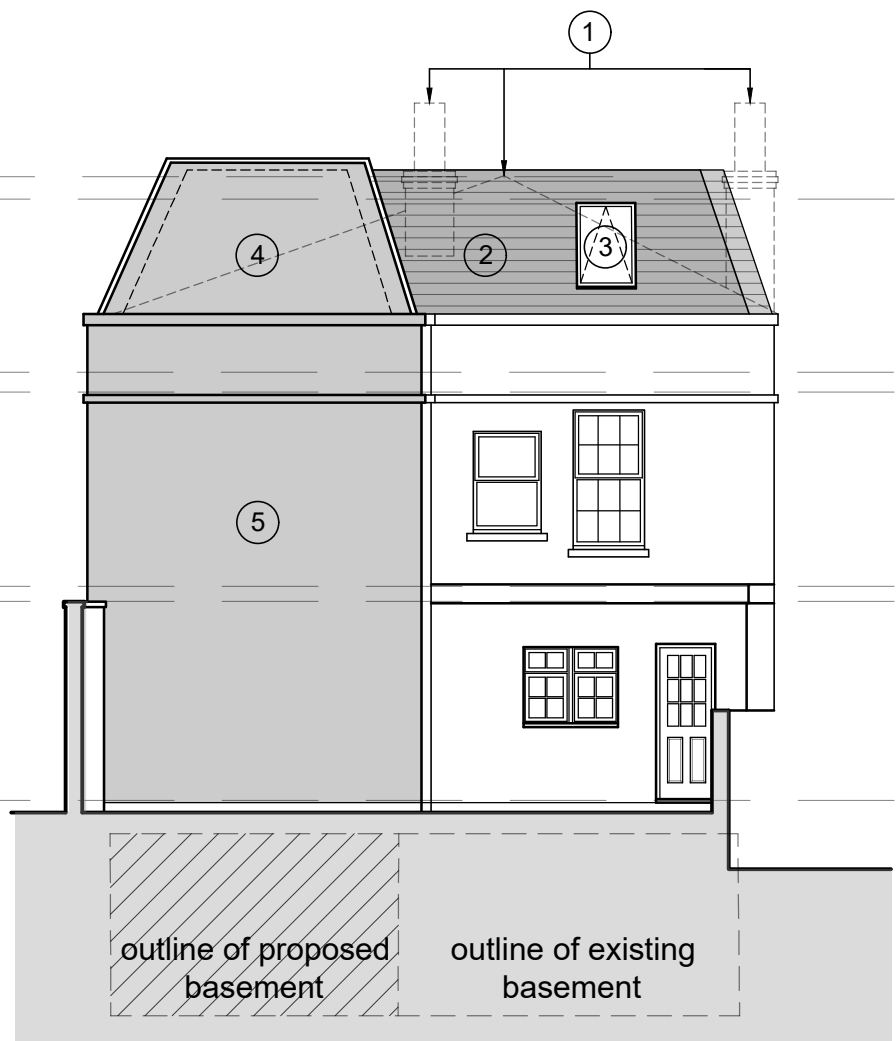

REAR (NORTH) ELEVATION
FROM YARD
(1:100)

LEGEND

- ① existing chimneys and pitched roof shown dashed to be demolished/removed
- ② Blue/black marley eternit tiles to new mansard roof
- ③ Velux roof lwindows
- ④ New painted render finish dutch gable wall to stairwell extension
- ⑤ Painted render finish to match existing to stairwell extension
- ⑥ window opening blocked up within reveals of existing opening to form blind window with render finish to match existing
- ⑦ Existing blind window
- ⑧ Door opening blocked up with render finish to match existing

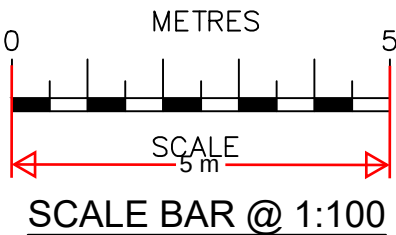

Date	No	Revision
Penfold Project Services		
Epmarket, Wrotham Road, Meopham, Kent, DA13 0JH Telephone: 01474 816690 e-mail: apenfold448@btinternet.com		
Job Title: DARNLEY ARMS P.H. 9 TRAFALGAR ROAD GRAVESEND KENT DA11 0QA		
Dwg Title: ELEVATIONS AS PROPOSED		
Scale:	1:100 @ A2	
Dwg No.:	106	
Date:	October 2024	