



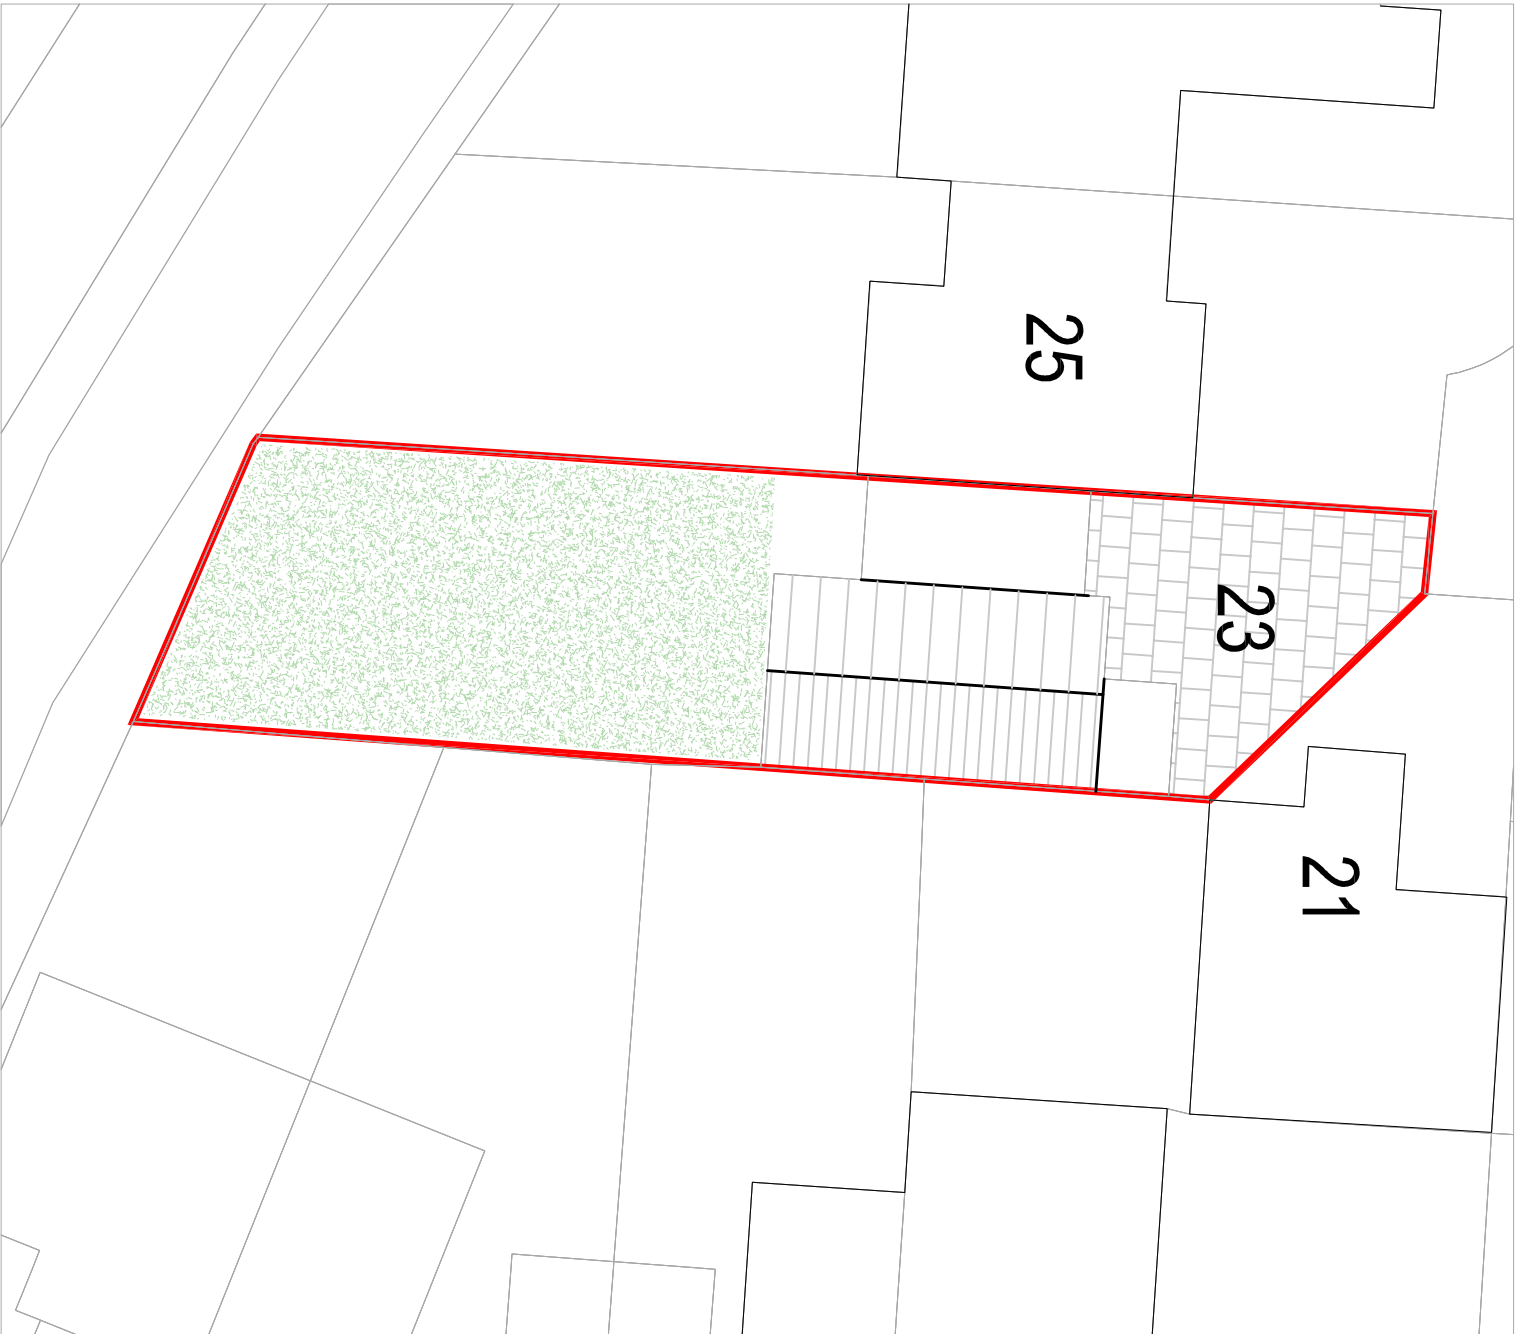


Existing Block Plan

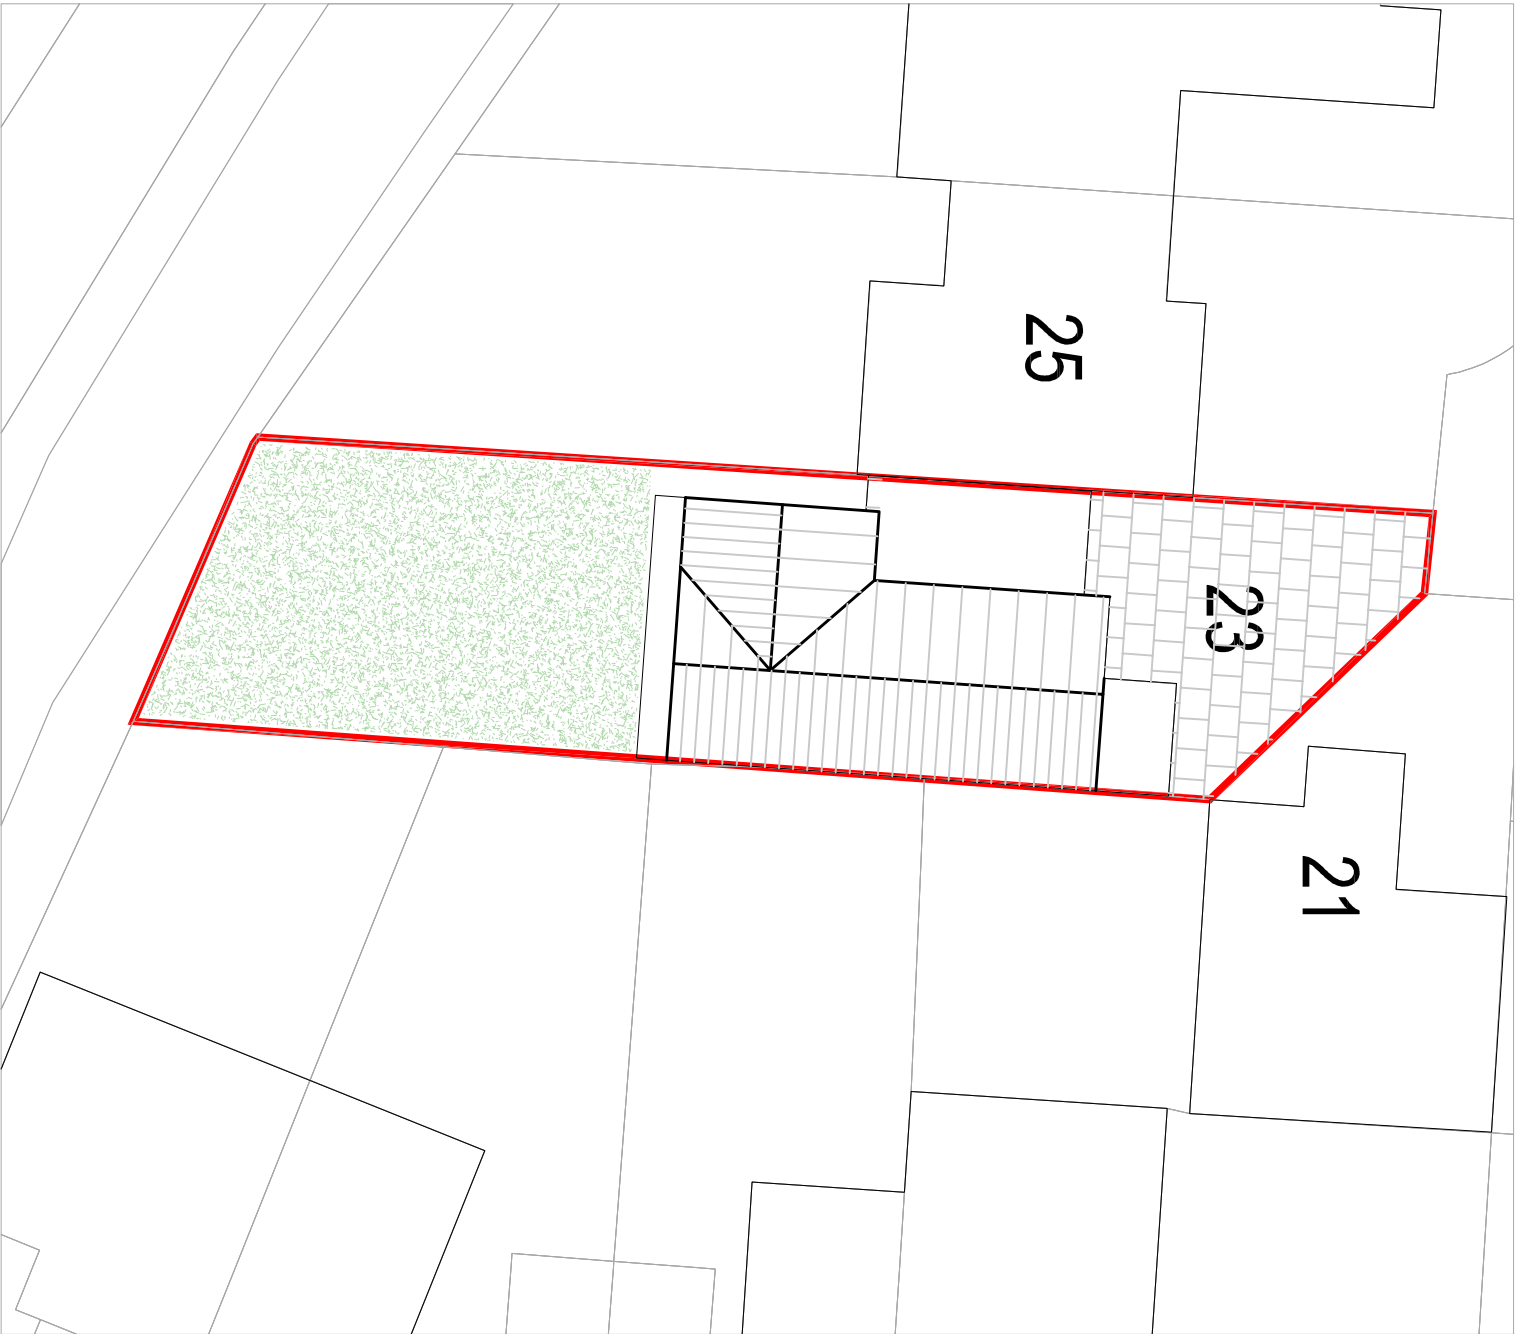

Proposed Block Plan

ReQuestAPlan
Map number: TQRQM24314100008929

Title: 23 Mermaid Block Plan
Map Produced for: J Bains
© Crown copyright and database rights 2024 OS 100042766
Project ID:
Date of Purchase: 09-11-2024
1 Years subscription from 09-11-2024 for 1 workstation.

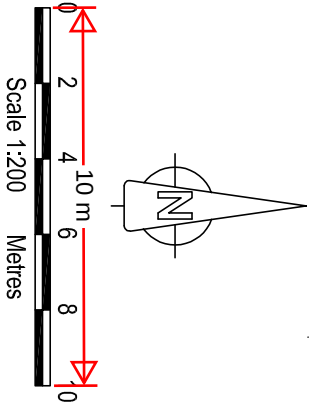



ray rhodes associates ltd
building design consultants

2 Northdown Close
Maidstone
Kent ME14 2ER
M: 07850 703855
E: admin@rayrhodes.co.uk

Project Name and Address

Project Location
23 Mermaid Close
DA11 9EF

Drawing Title

Block Plan

Scale	Sheet	Rev.
Sheet Size A3	4230-151	A
Date		