


T1 = ASH TREE
T2 = ASH TREE
T3 = ASH TREE
T4 = CHESTNUT

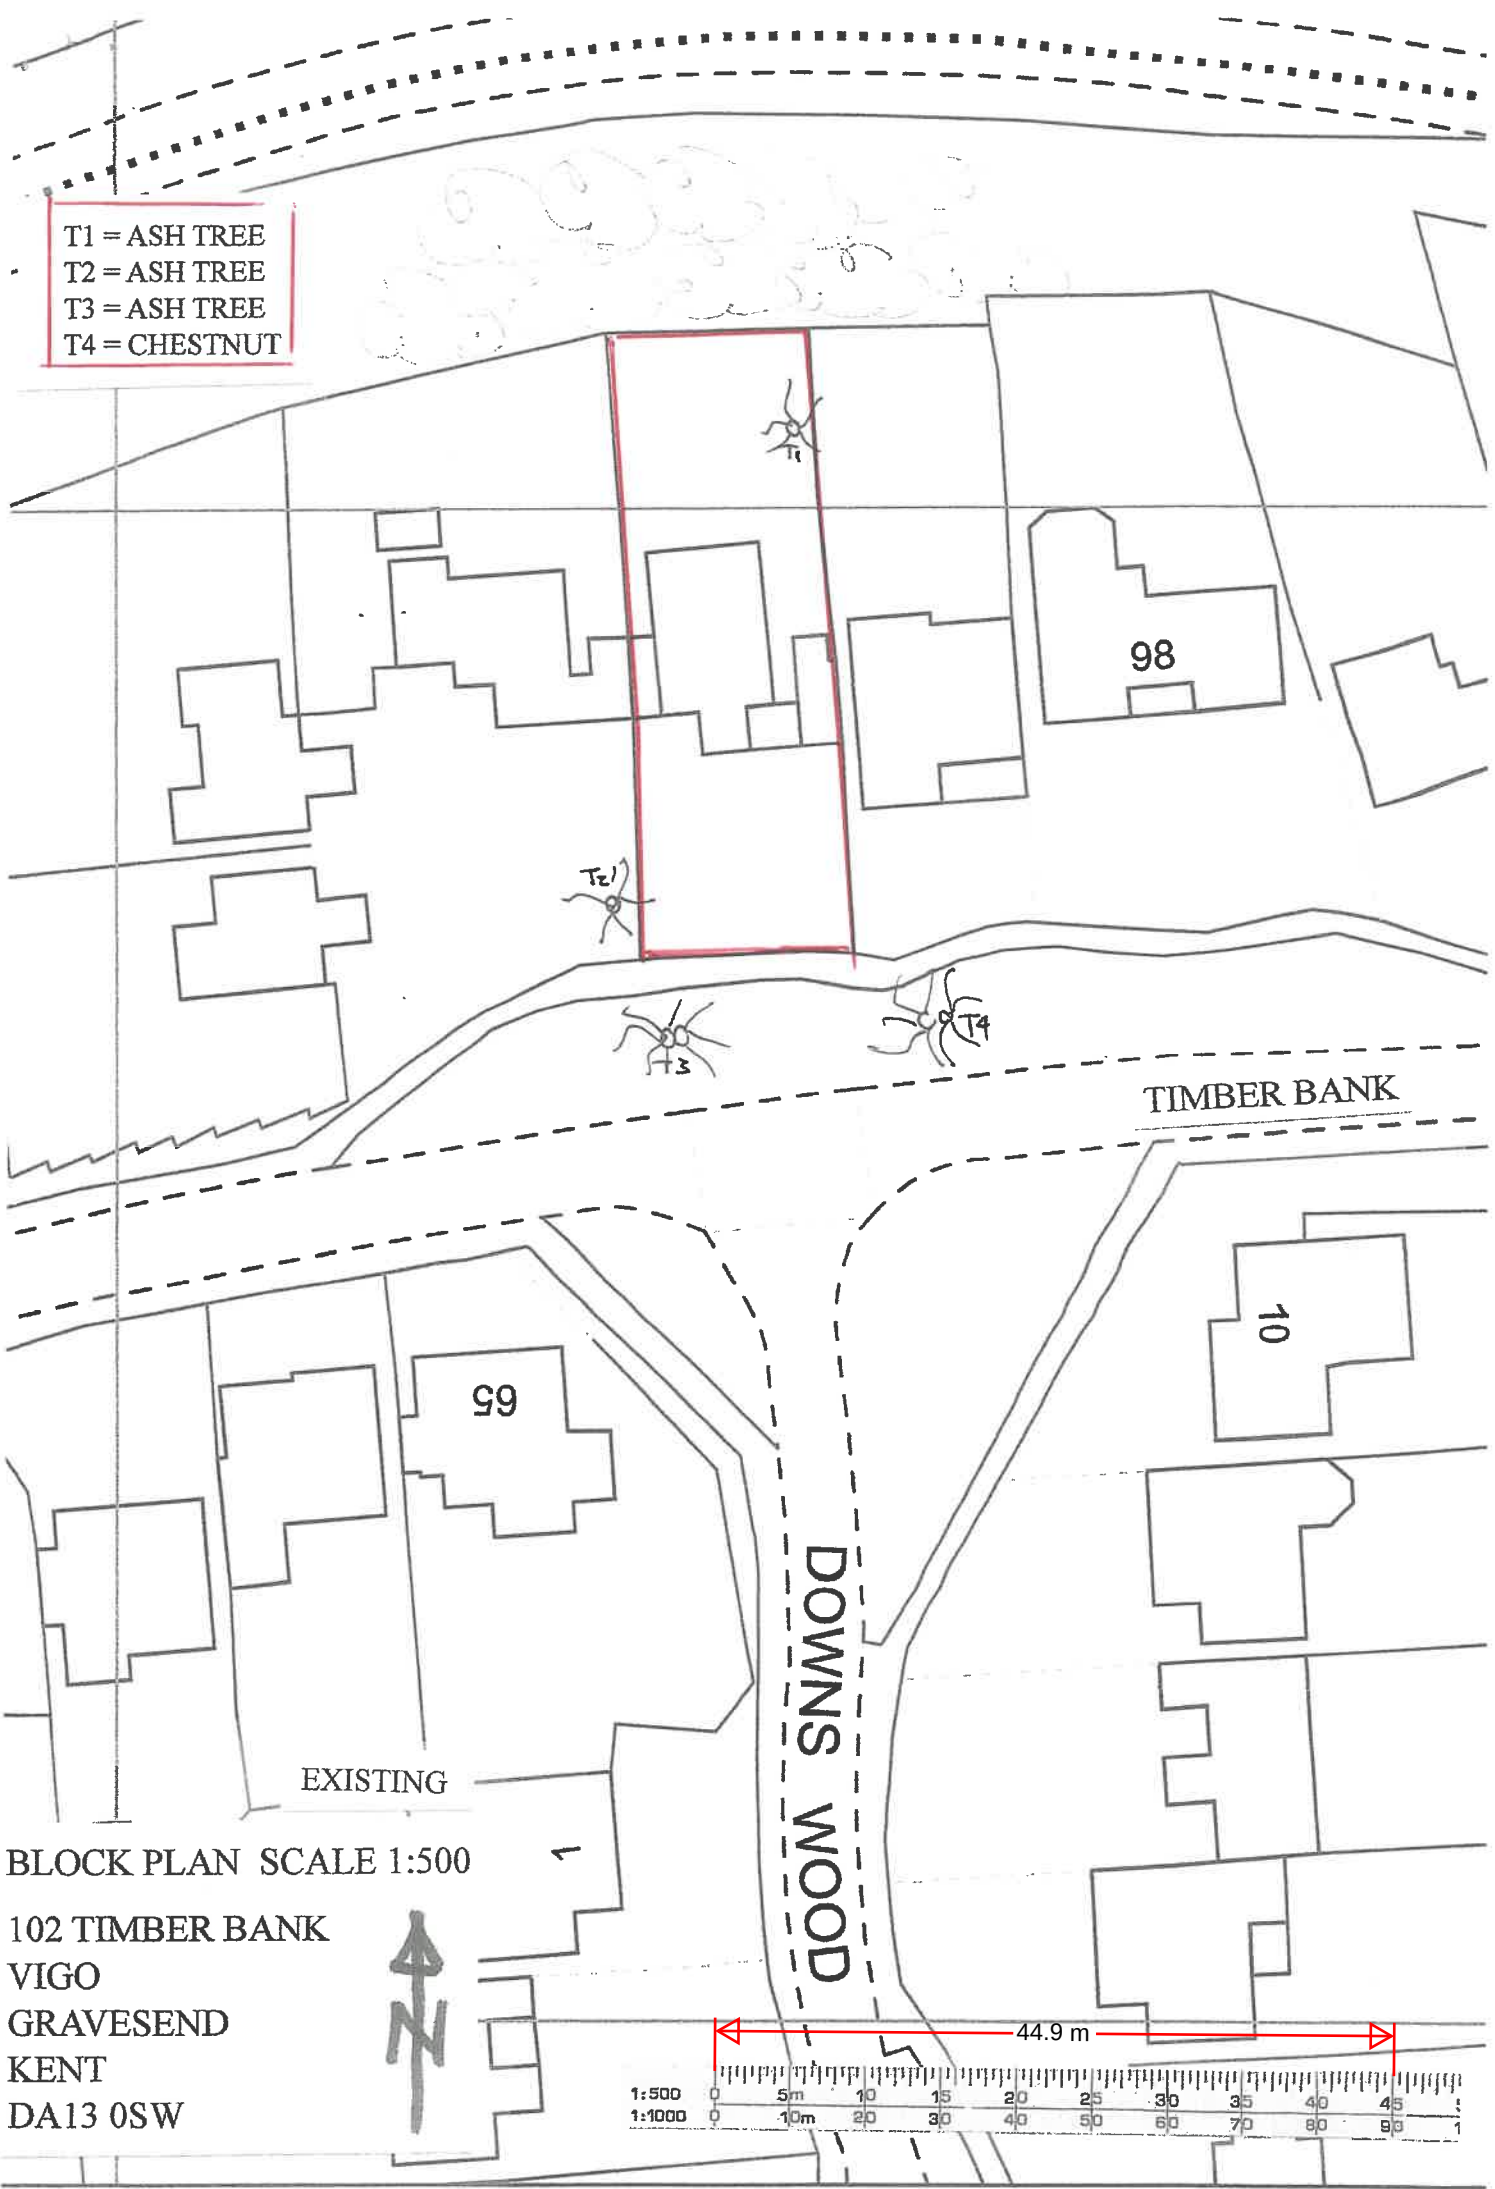

BLOCK PLAN SCALE 1:500

102 TIMBER BANK
VIGO
GRAVESEND
KENT
DA13 0SW

