



Proposed Ancillary Accommodation

Proposed N.W. Elevation

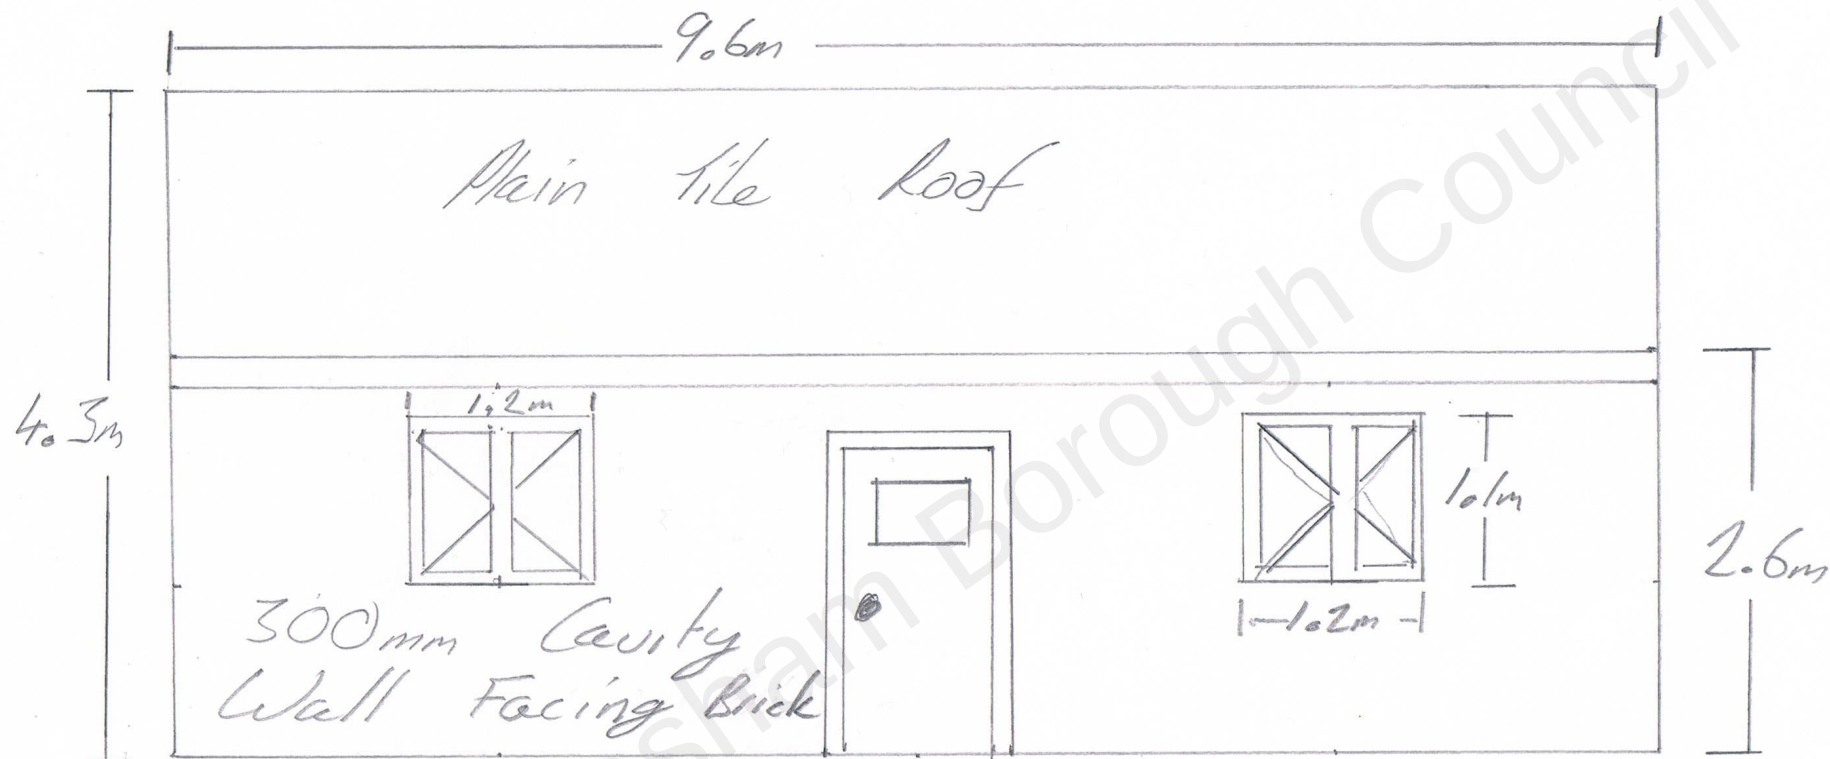

Thornkirk, Meadow Lane

DAIS OUN

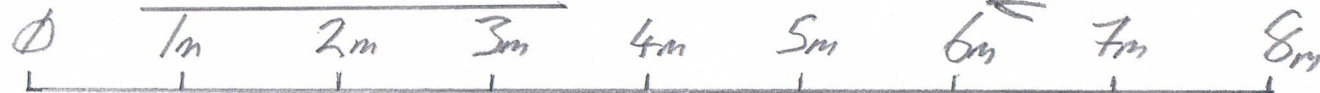

Scale 1:50 @ A4

Drawn By A.S.

Date 25-7-2022