



Proposed Ancillary Accommodation

Proposed N.E. Elevation

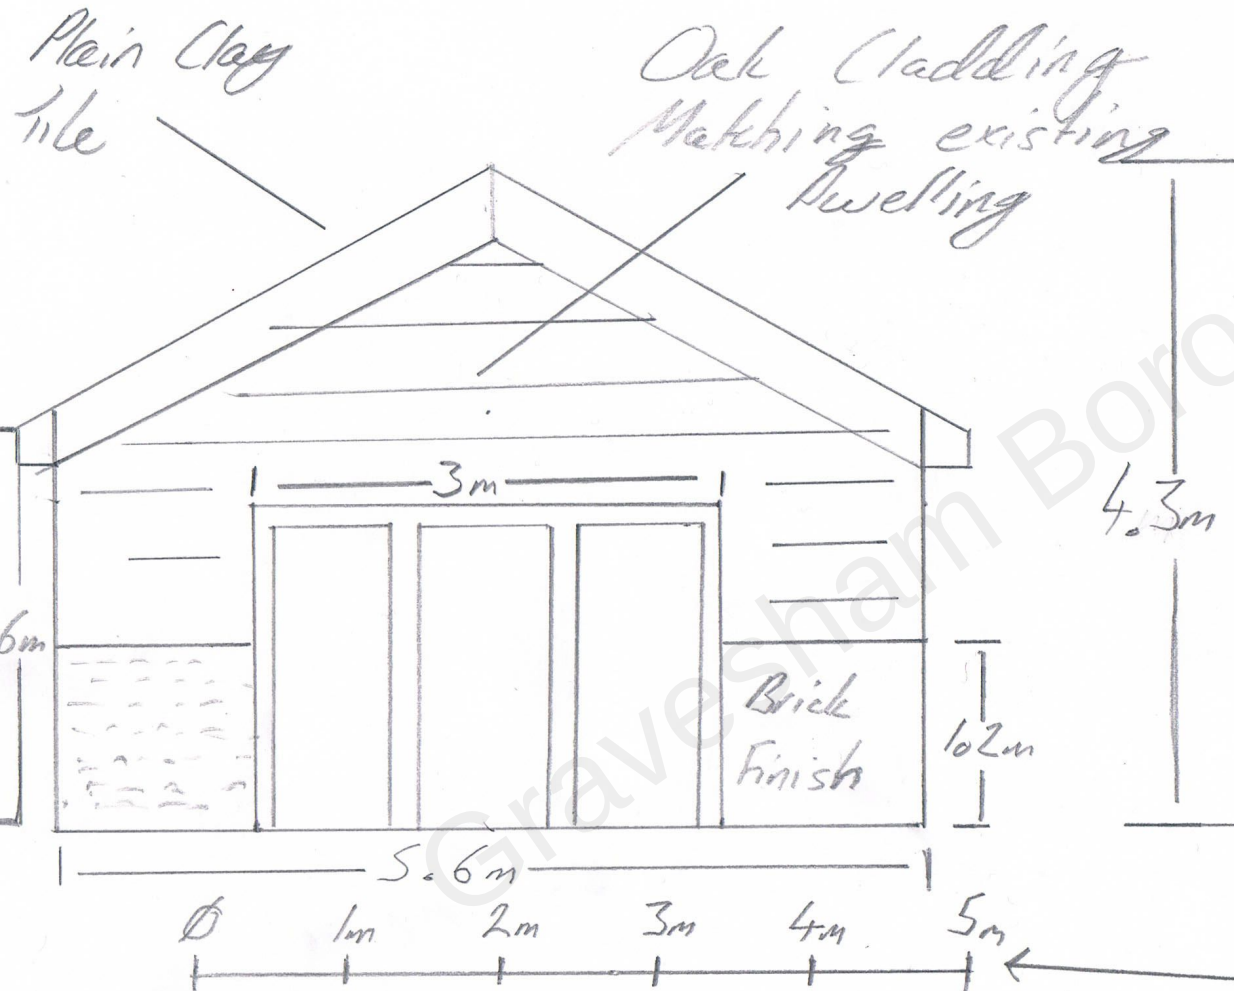

Proposed S.W. Elevation

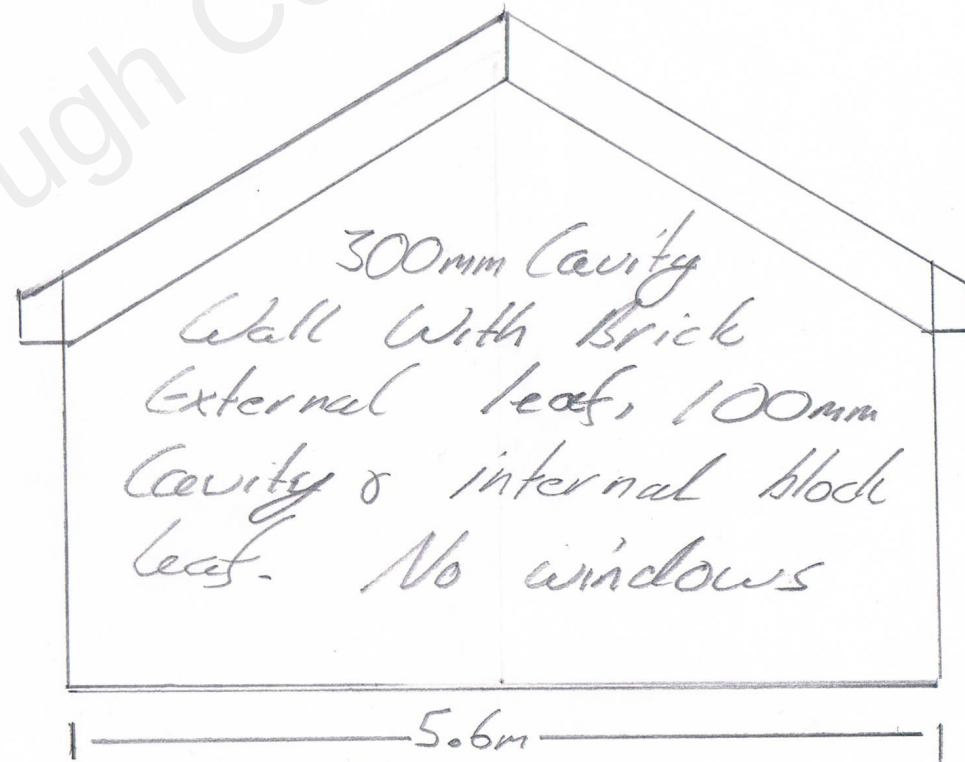

Thornkirk Meadow Lane
DAIS OUN - Rev A

Scale 1:50 @ A4

Drawn by A.S.

Date - 25/7/2022