


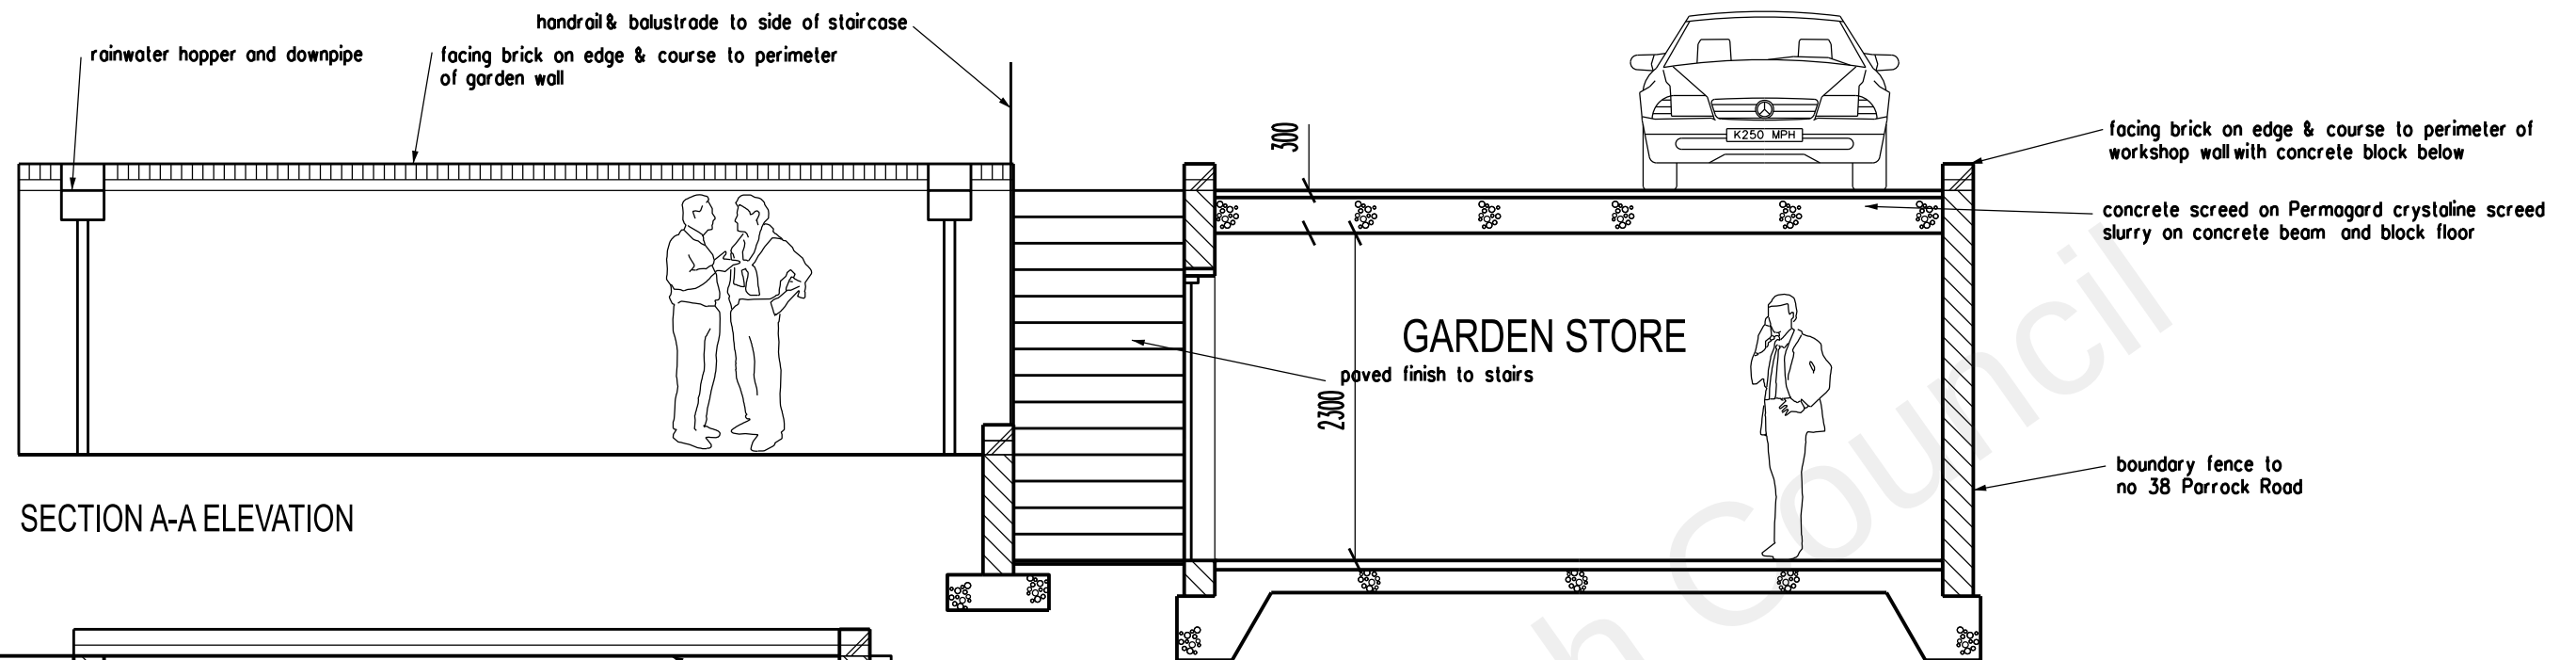


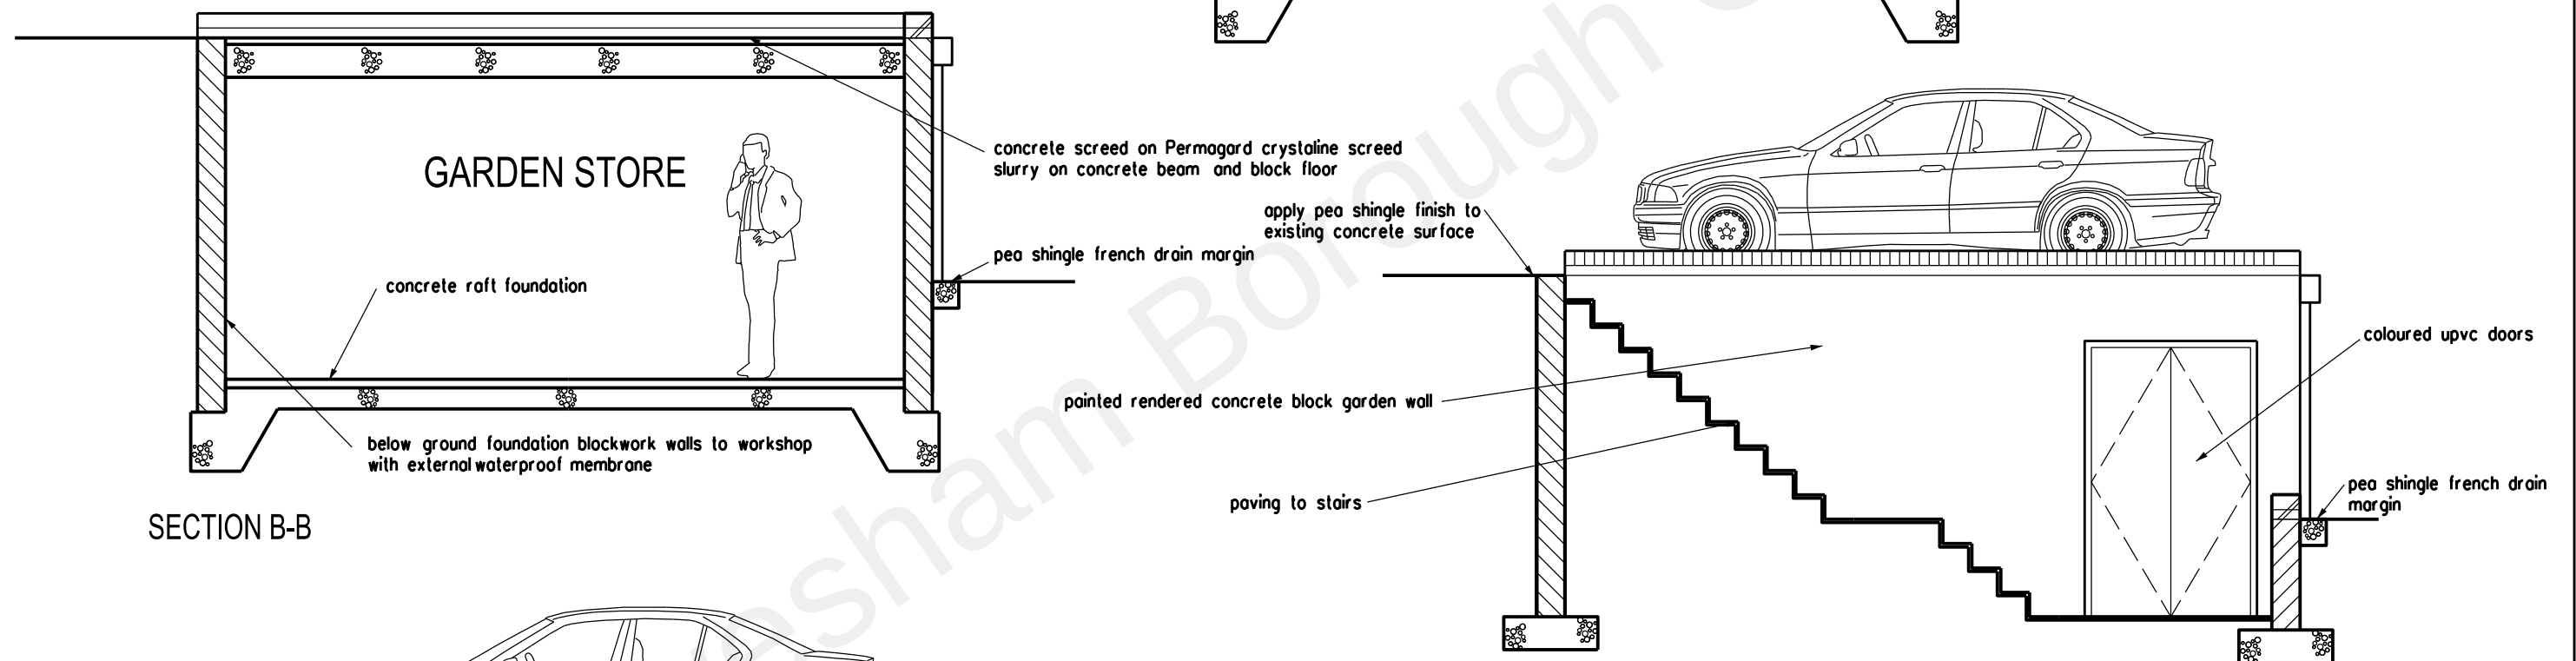

SECTION A-A ELEVATION

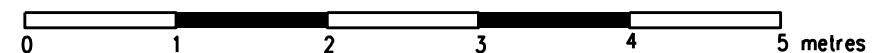

SECTION B-B

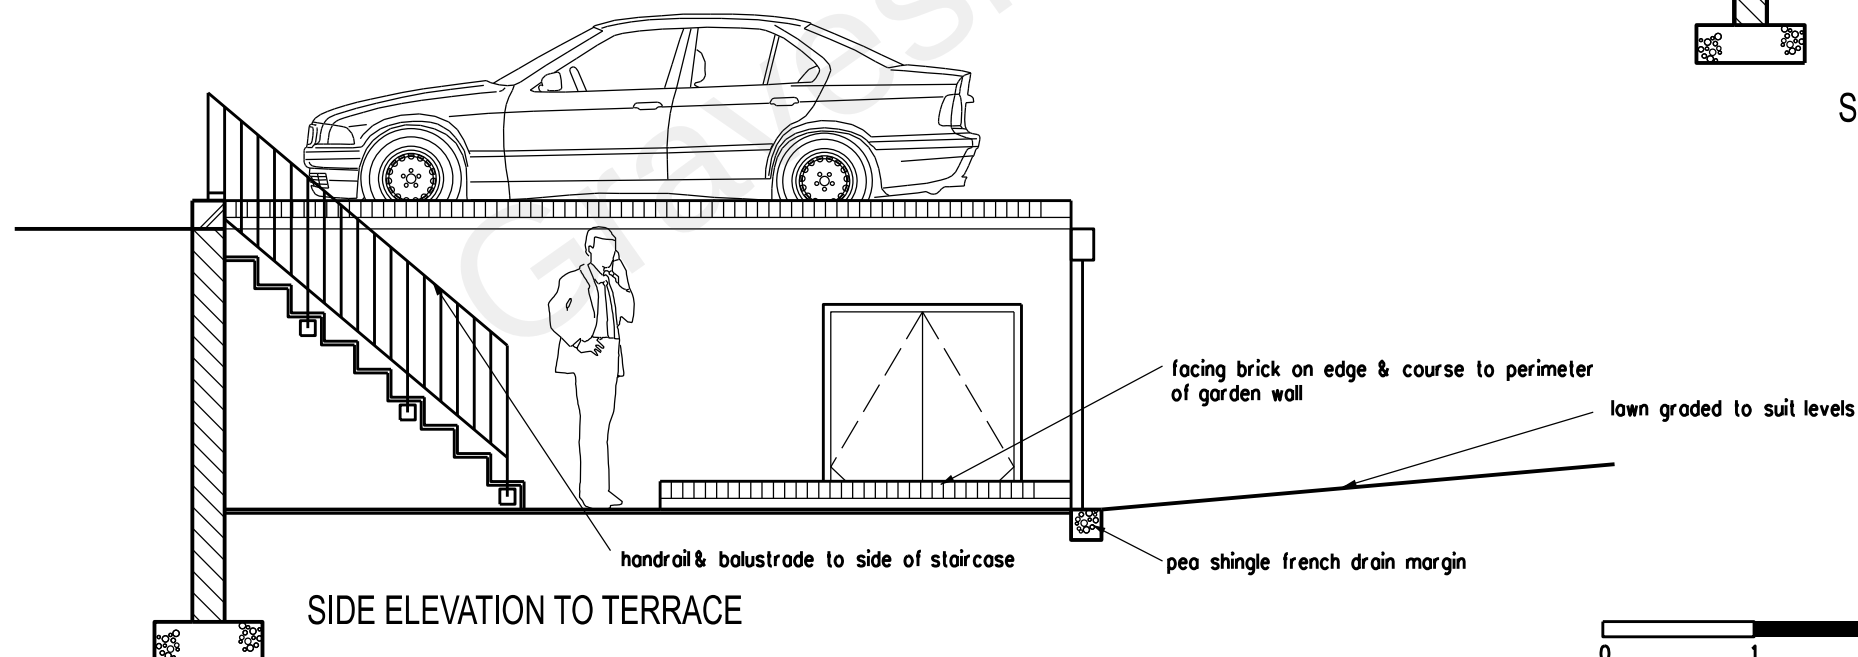

PLANNING APPLICATION

REVISION DATE

ARCHITECT

TA ARCHITECTS
11 JOYDENS WOOD ROAD BEXLEY
KENT DA5 2HS Tel 07905 130591
ta140256@googlemail.com

JOB

PROPOSED REAR CAR PARKING
AND GARDEN STORE
AT 38 PARROCK ROAD ROAD
GRAVESEND KENT DA12 1PZ

DRAWING

ELEVATION & SECTIONS

SCALE 1:50 AT A3 DATE SEP 2022

DRAWING NO.

MD/13