


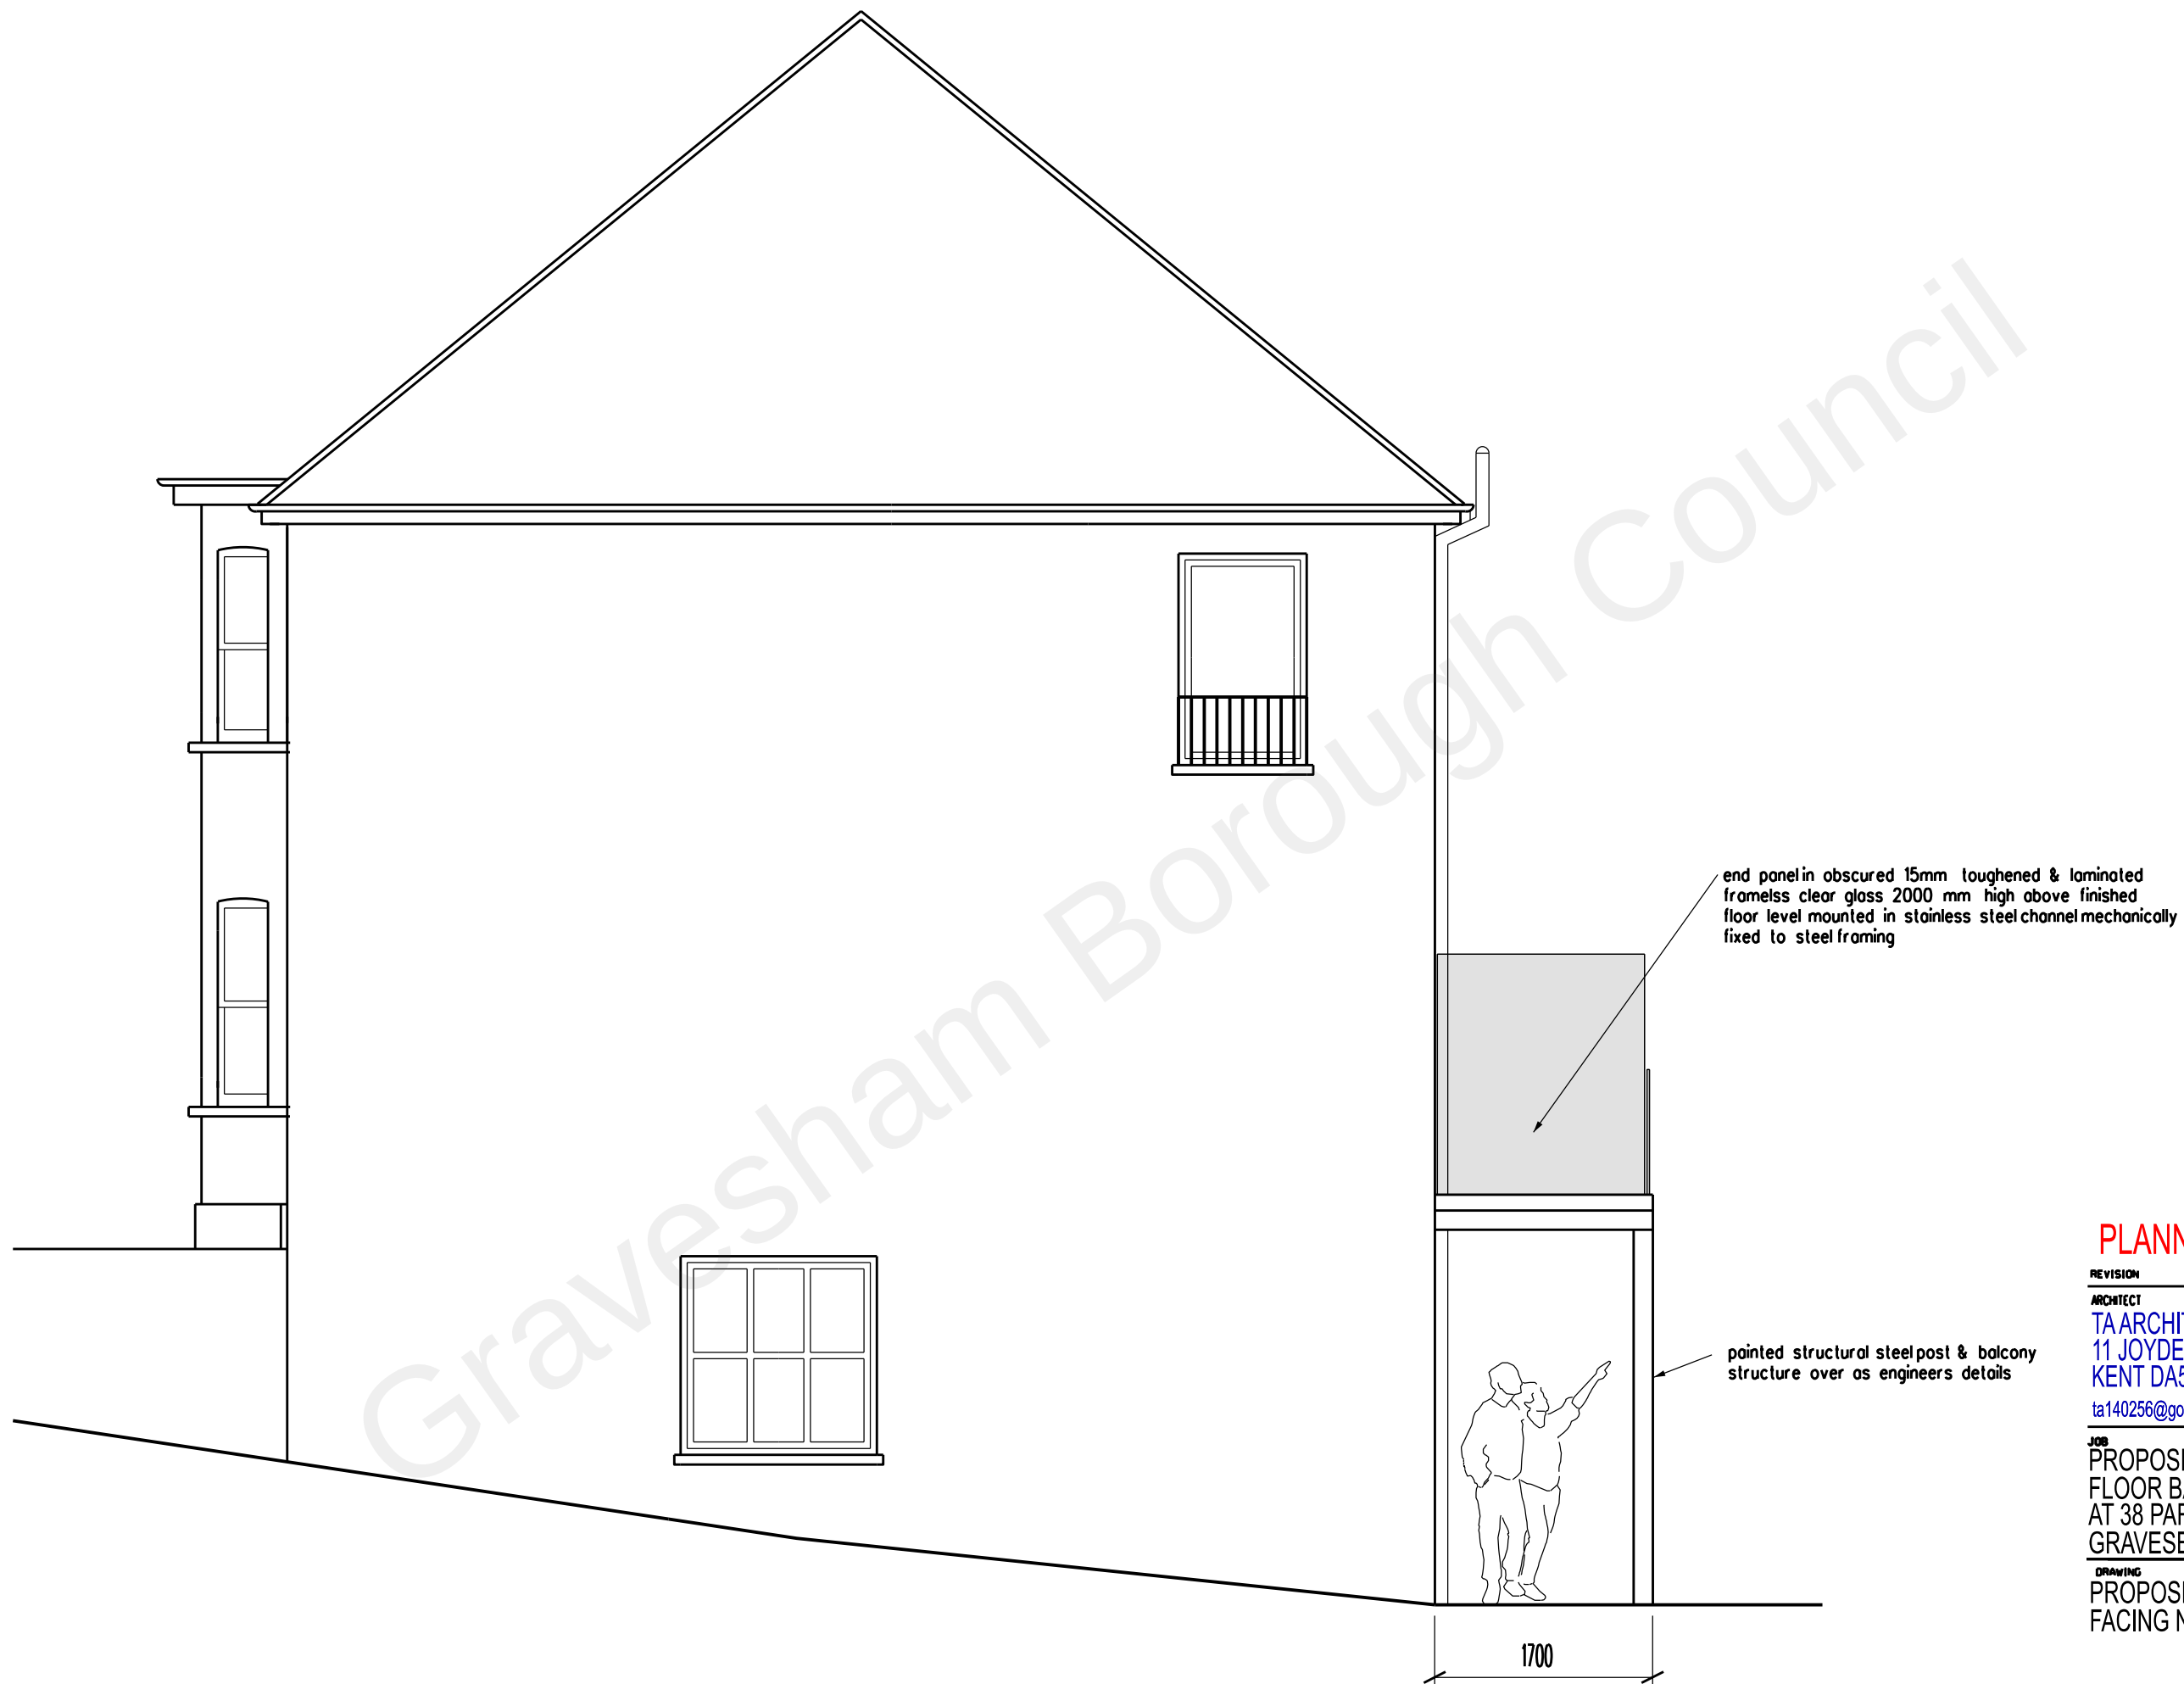

PLANNING APPLICATION

REVISION DATE

ARCHITECT
TA ARCHITECTS
11 JOYDENS WOOD ROAD BEXLEY
KENT DA5 2HS Tel 07905 130591
ta140256@googlemail.com

JOB
PROPOSED REAR GROUND
FLOOR BALCONY
AT 38 PARROCK ROAD ROAD
GRAVESEND KENT DA12 1PZ

DRAWING
PROPOSED SIDE ELEVATION
FACING No 40 PARROCK ROAD

SCALE DATE
1:50 AT A3 JULY 2022

DRAWING NO.
MD/09