
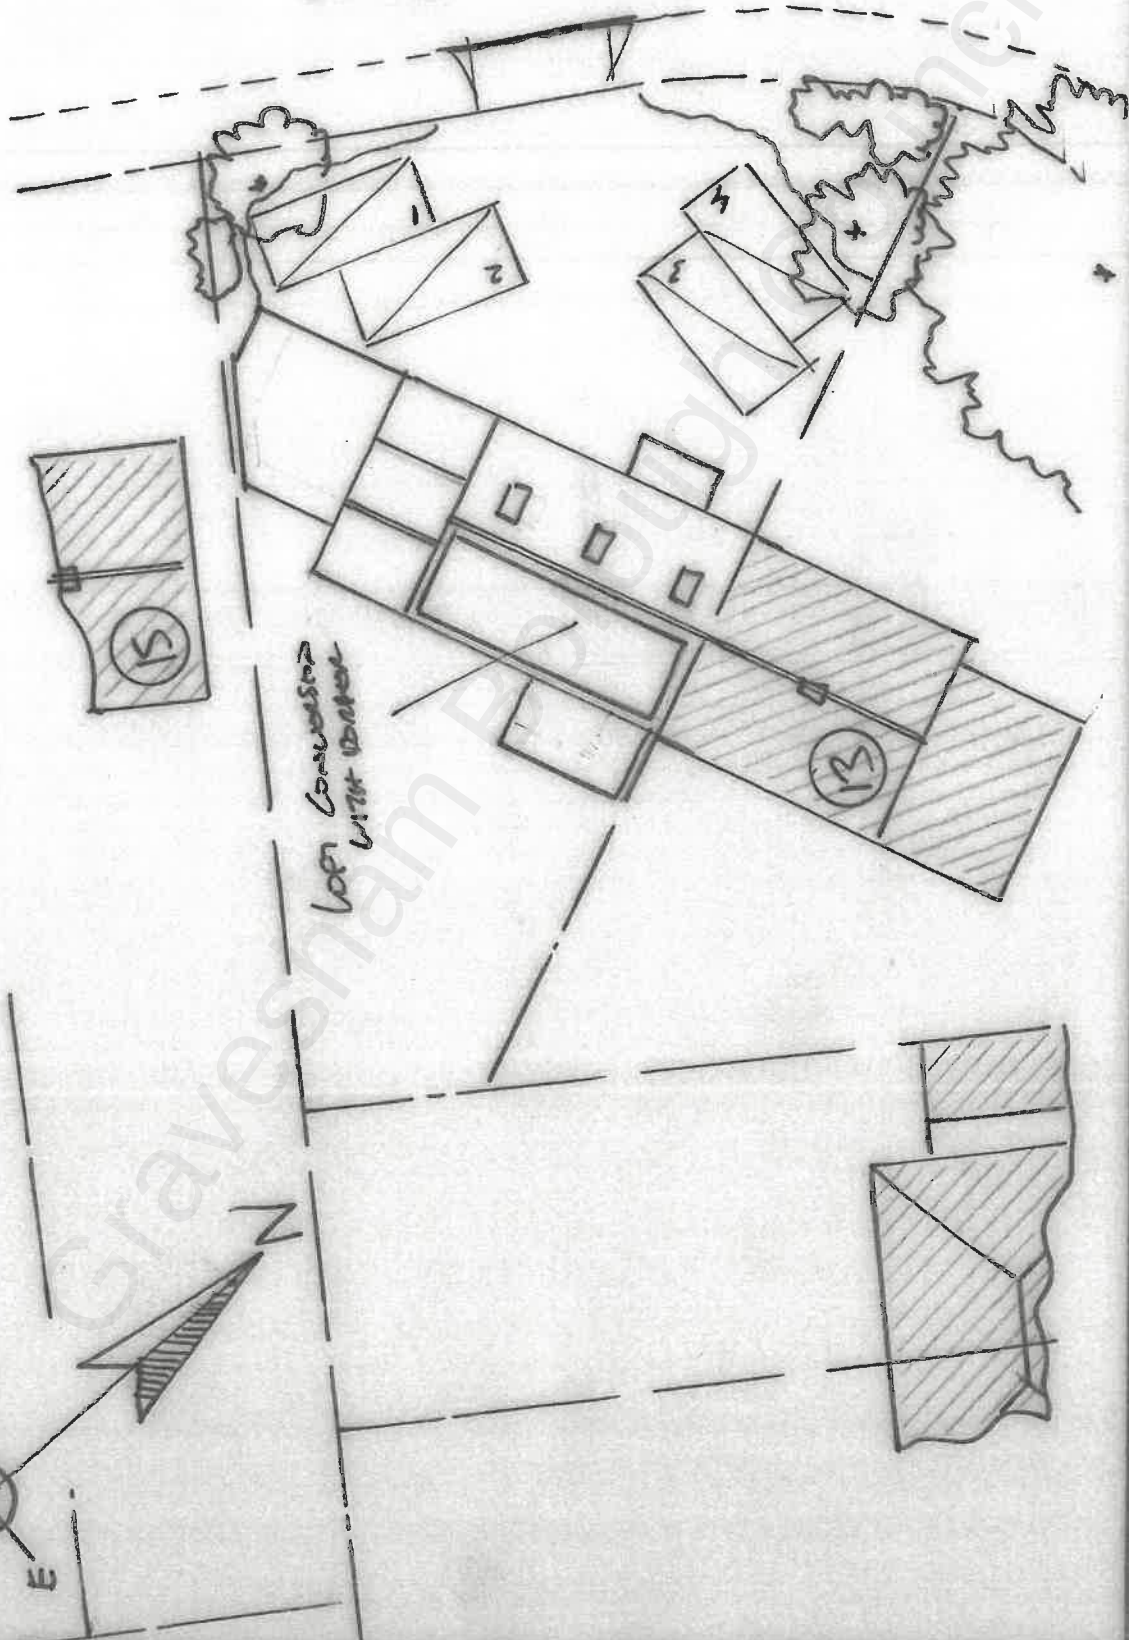


RECEIVED

15 SEP 2021

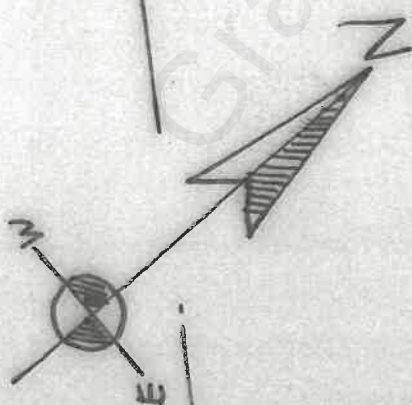

PROJECT	TITLE	DATE	SCALE	DRAWING	REV
14 SCATTERED FIELDS	PROPOSED BLOCK PLAN	AUG/2021	1:200 @ A4	DKM/2400/04	01