



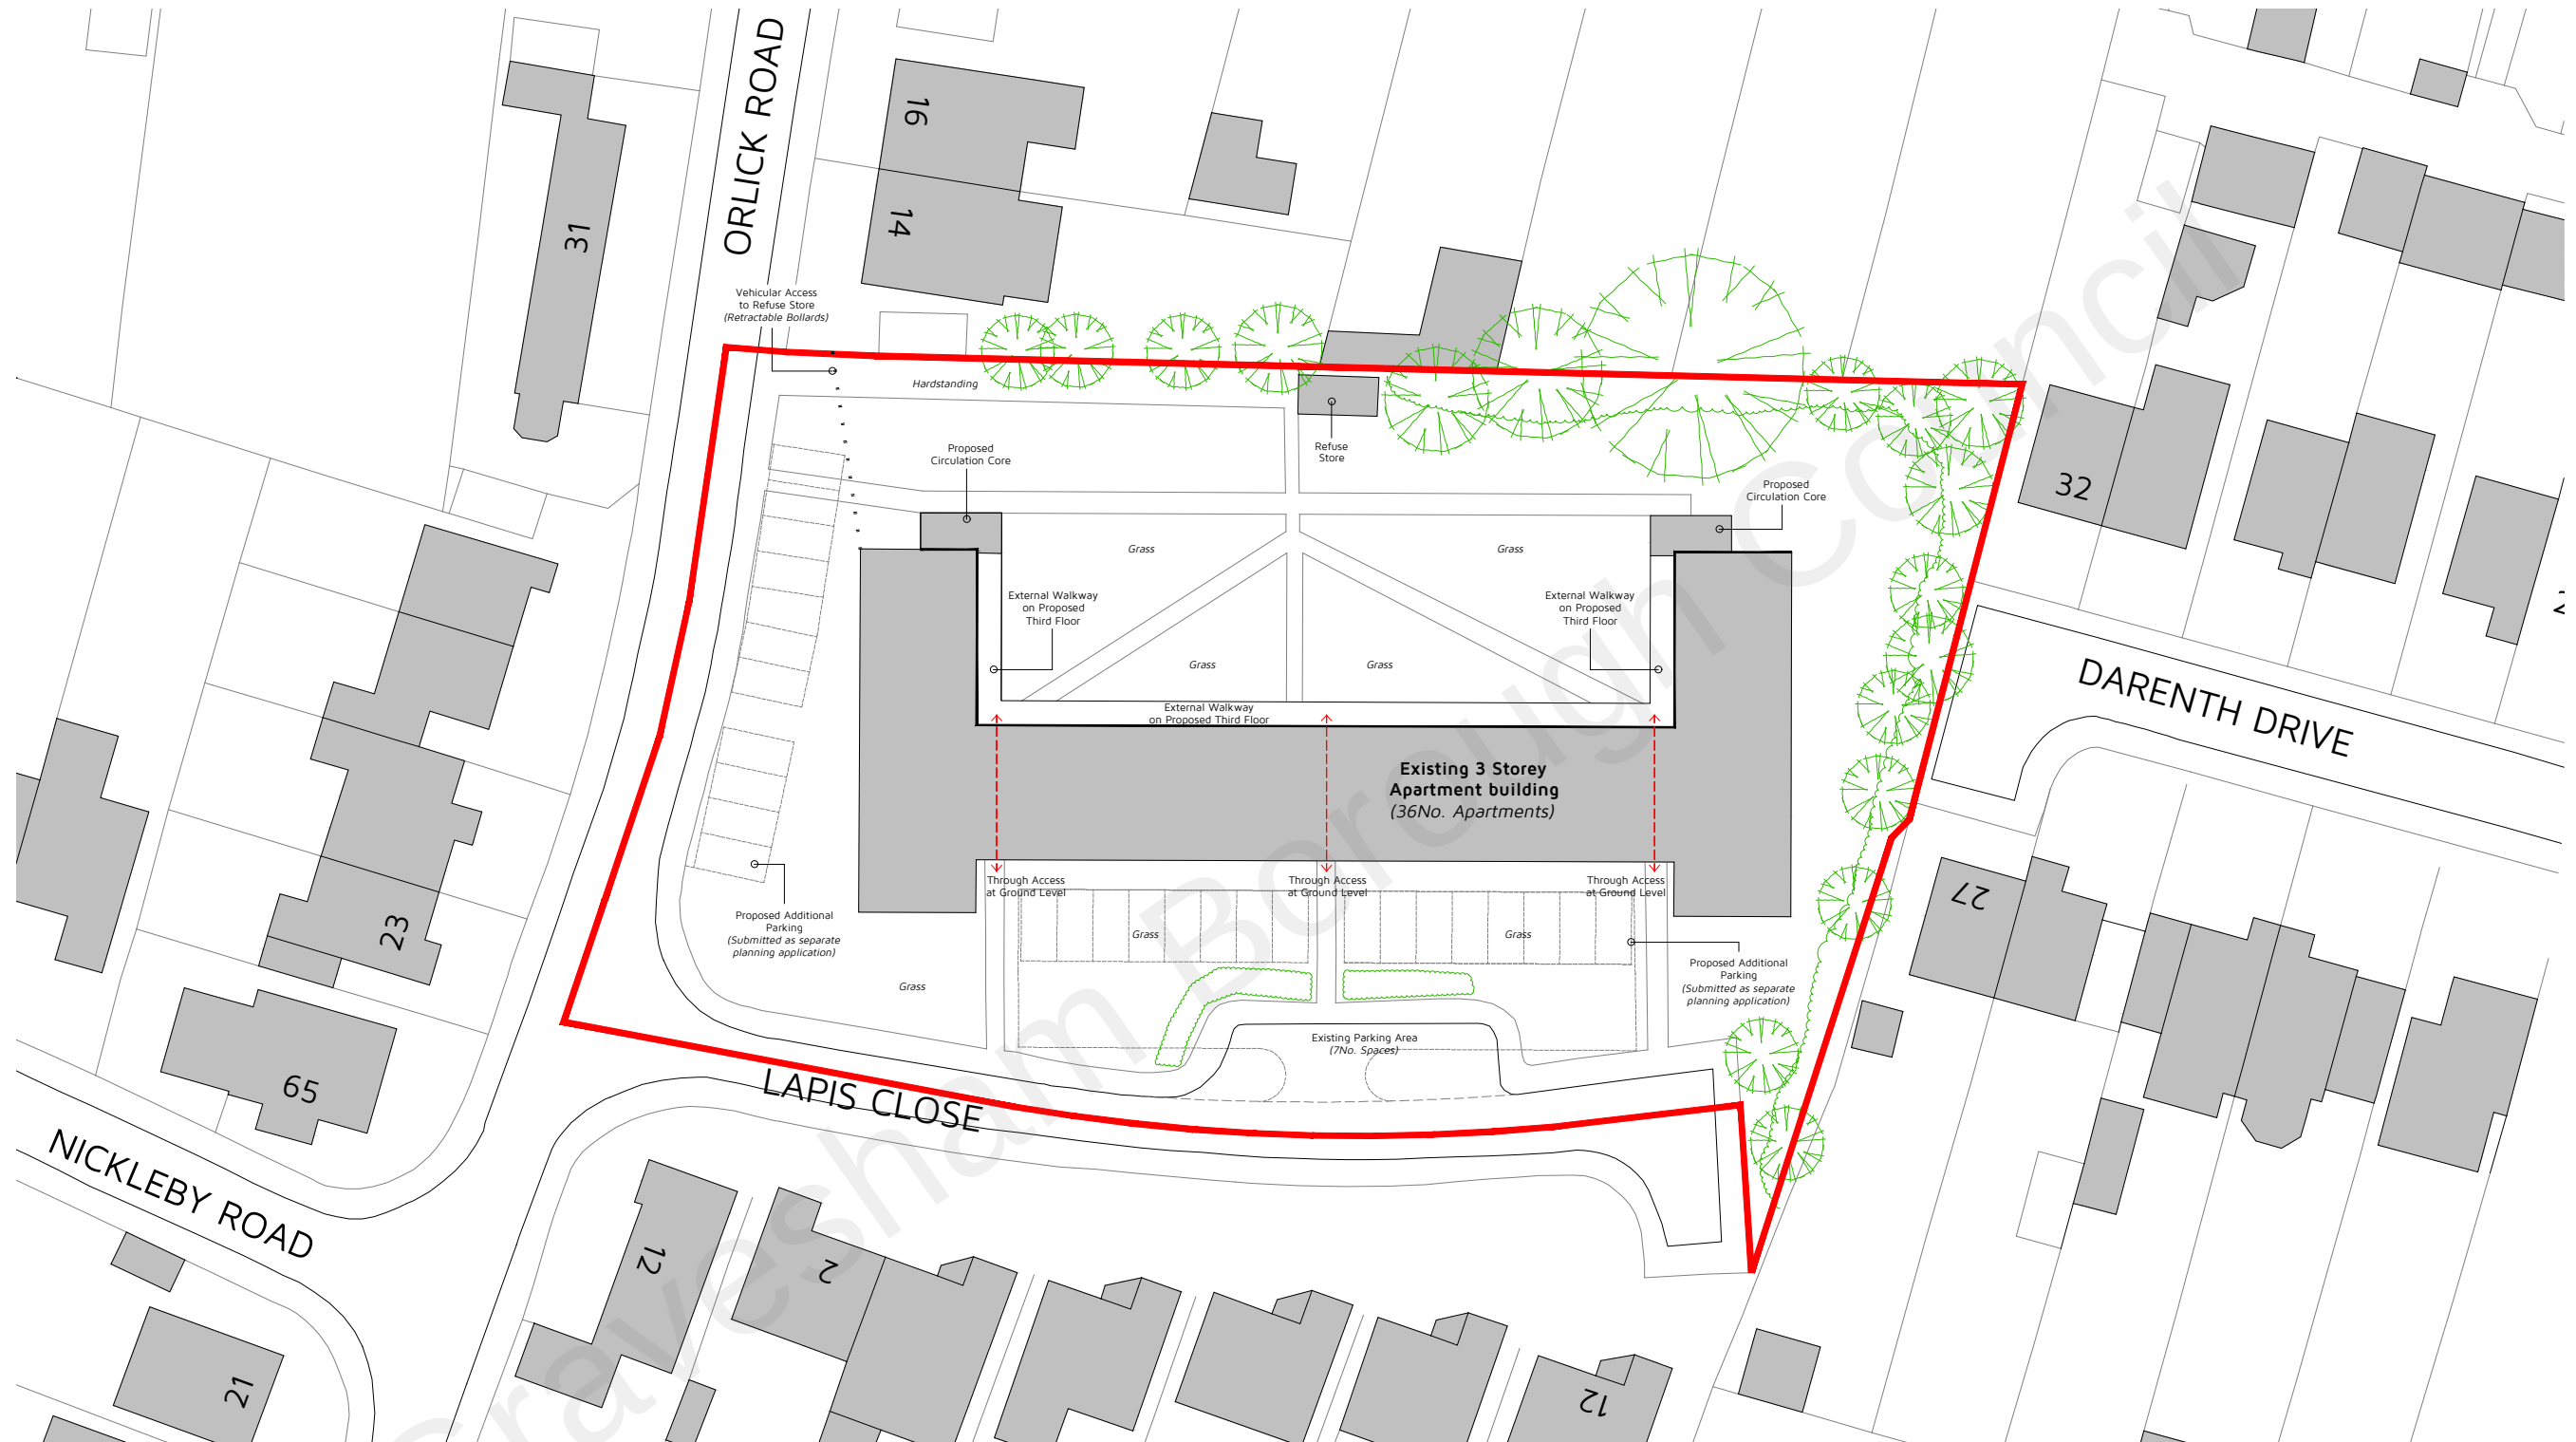

Proposed Site Layout Plan
1:500 @ A3

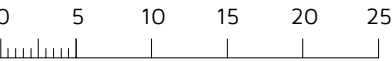

Site Area: 0.46 Ha

Application Boundary

Schedule of Accommodation
(Circa.)

Existing - 3 Storey Apartment Block

36No. 1&2-Bed Apartments
(12No. units per floor)

Proposed - 1No. Additional Storey (Third Floor)

12No. Additional Units

6No. 1-Bedroom Apartment @ 52sqm
6No. 2-Bedroom Apartment @ 63-66sqm

Rev: Reason: Date:

Client:
BILLINGS GROUP

Project:
LAPIS COURT, LAPIS CLOSE,
GAVESEND, KENT, DA12 4UE

Title:
PROPOSED SITE LAYOUT PLAN

Drawing: DHA/14898/11
Rev: 1:500
Scale: DEC 2021



Eclipse House, Eclipse Park, Sittingbourne Road
Maidstone, Kent. ME14 3EN

t: 01622 776226
e: info@dhaplanning.co.uk
f: 01622 776227
w: www.dhaplanning.co.uk

No reproduction by any method of any part of this document
is permitted without the consent of the copyright holders.
Produced for Town and Country planning purposes only.
© Crown Copyright 2021. All rights reserved. Licence Number: 100031961

CAD Reference: DHA_14898_LAPIS_AB02