


31 Waterton Avenue

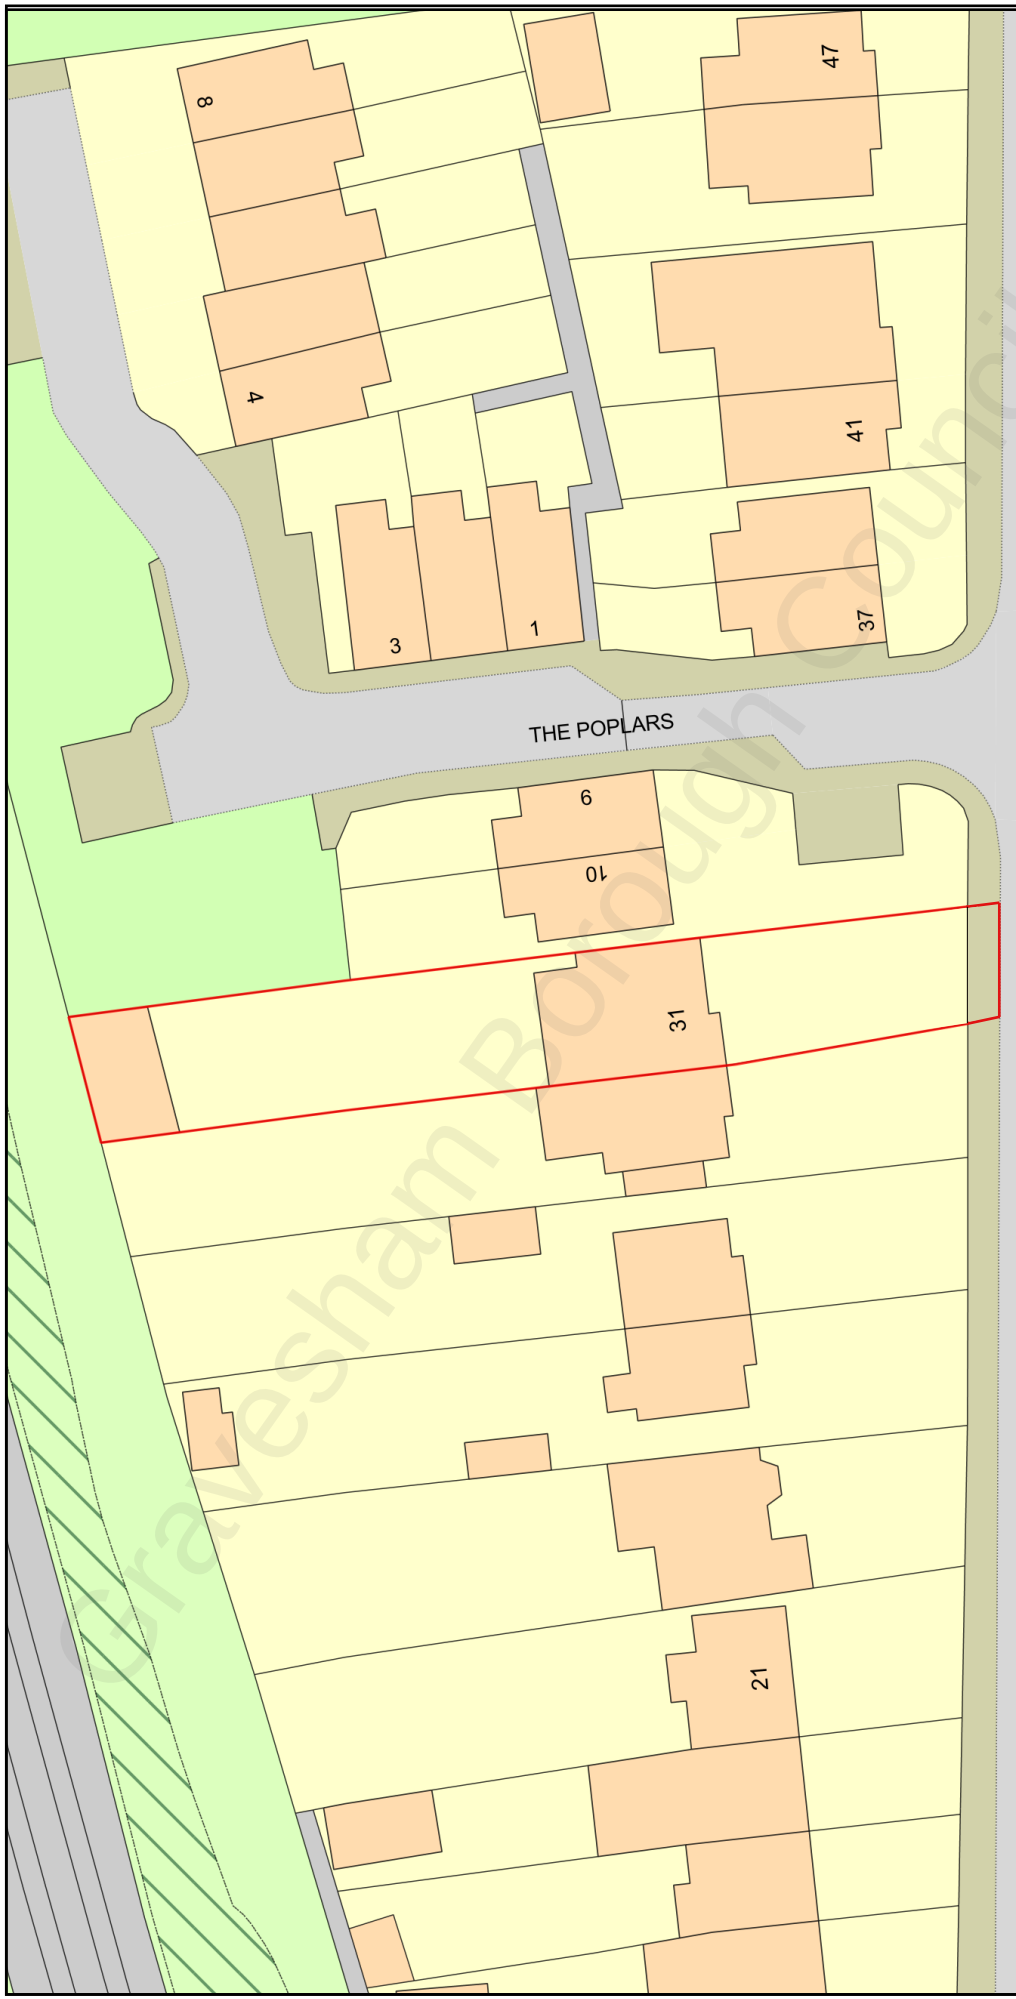

Plan Produced for: Planning

Date Produced: 16 Jan 2021

Plan Reference Number: TQRQM21016220916780

Scale: 1:500 @ A4

© Crown copyright and database rights 2019 OS 100042766