


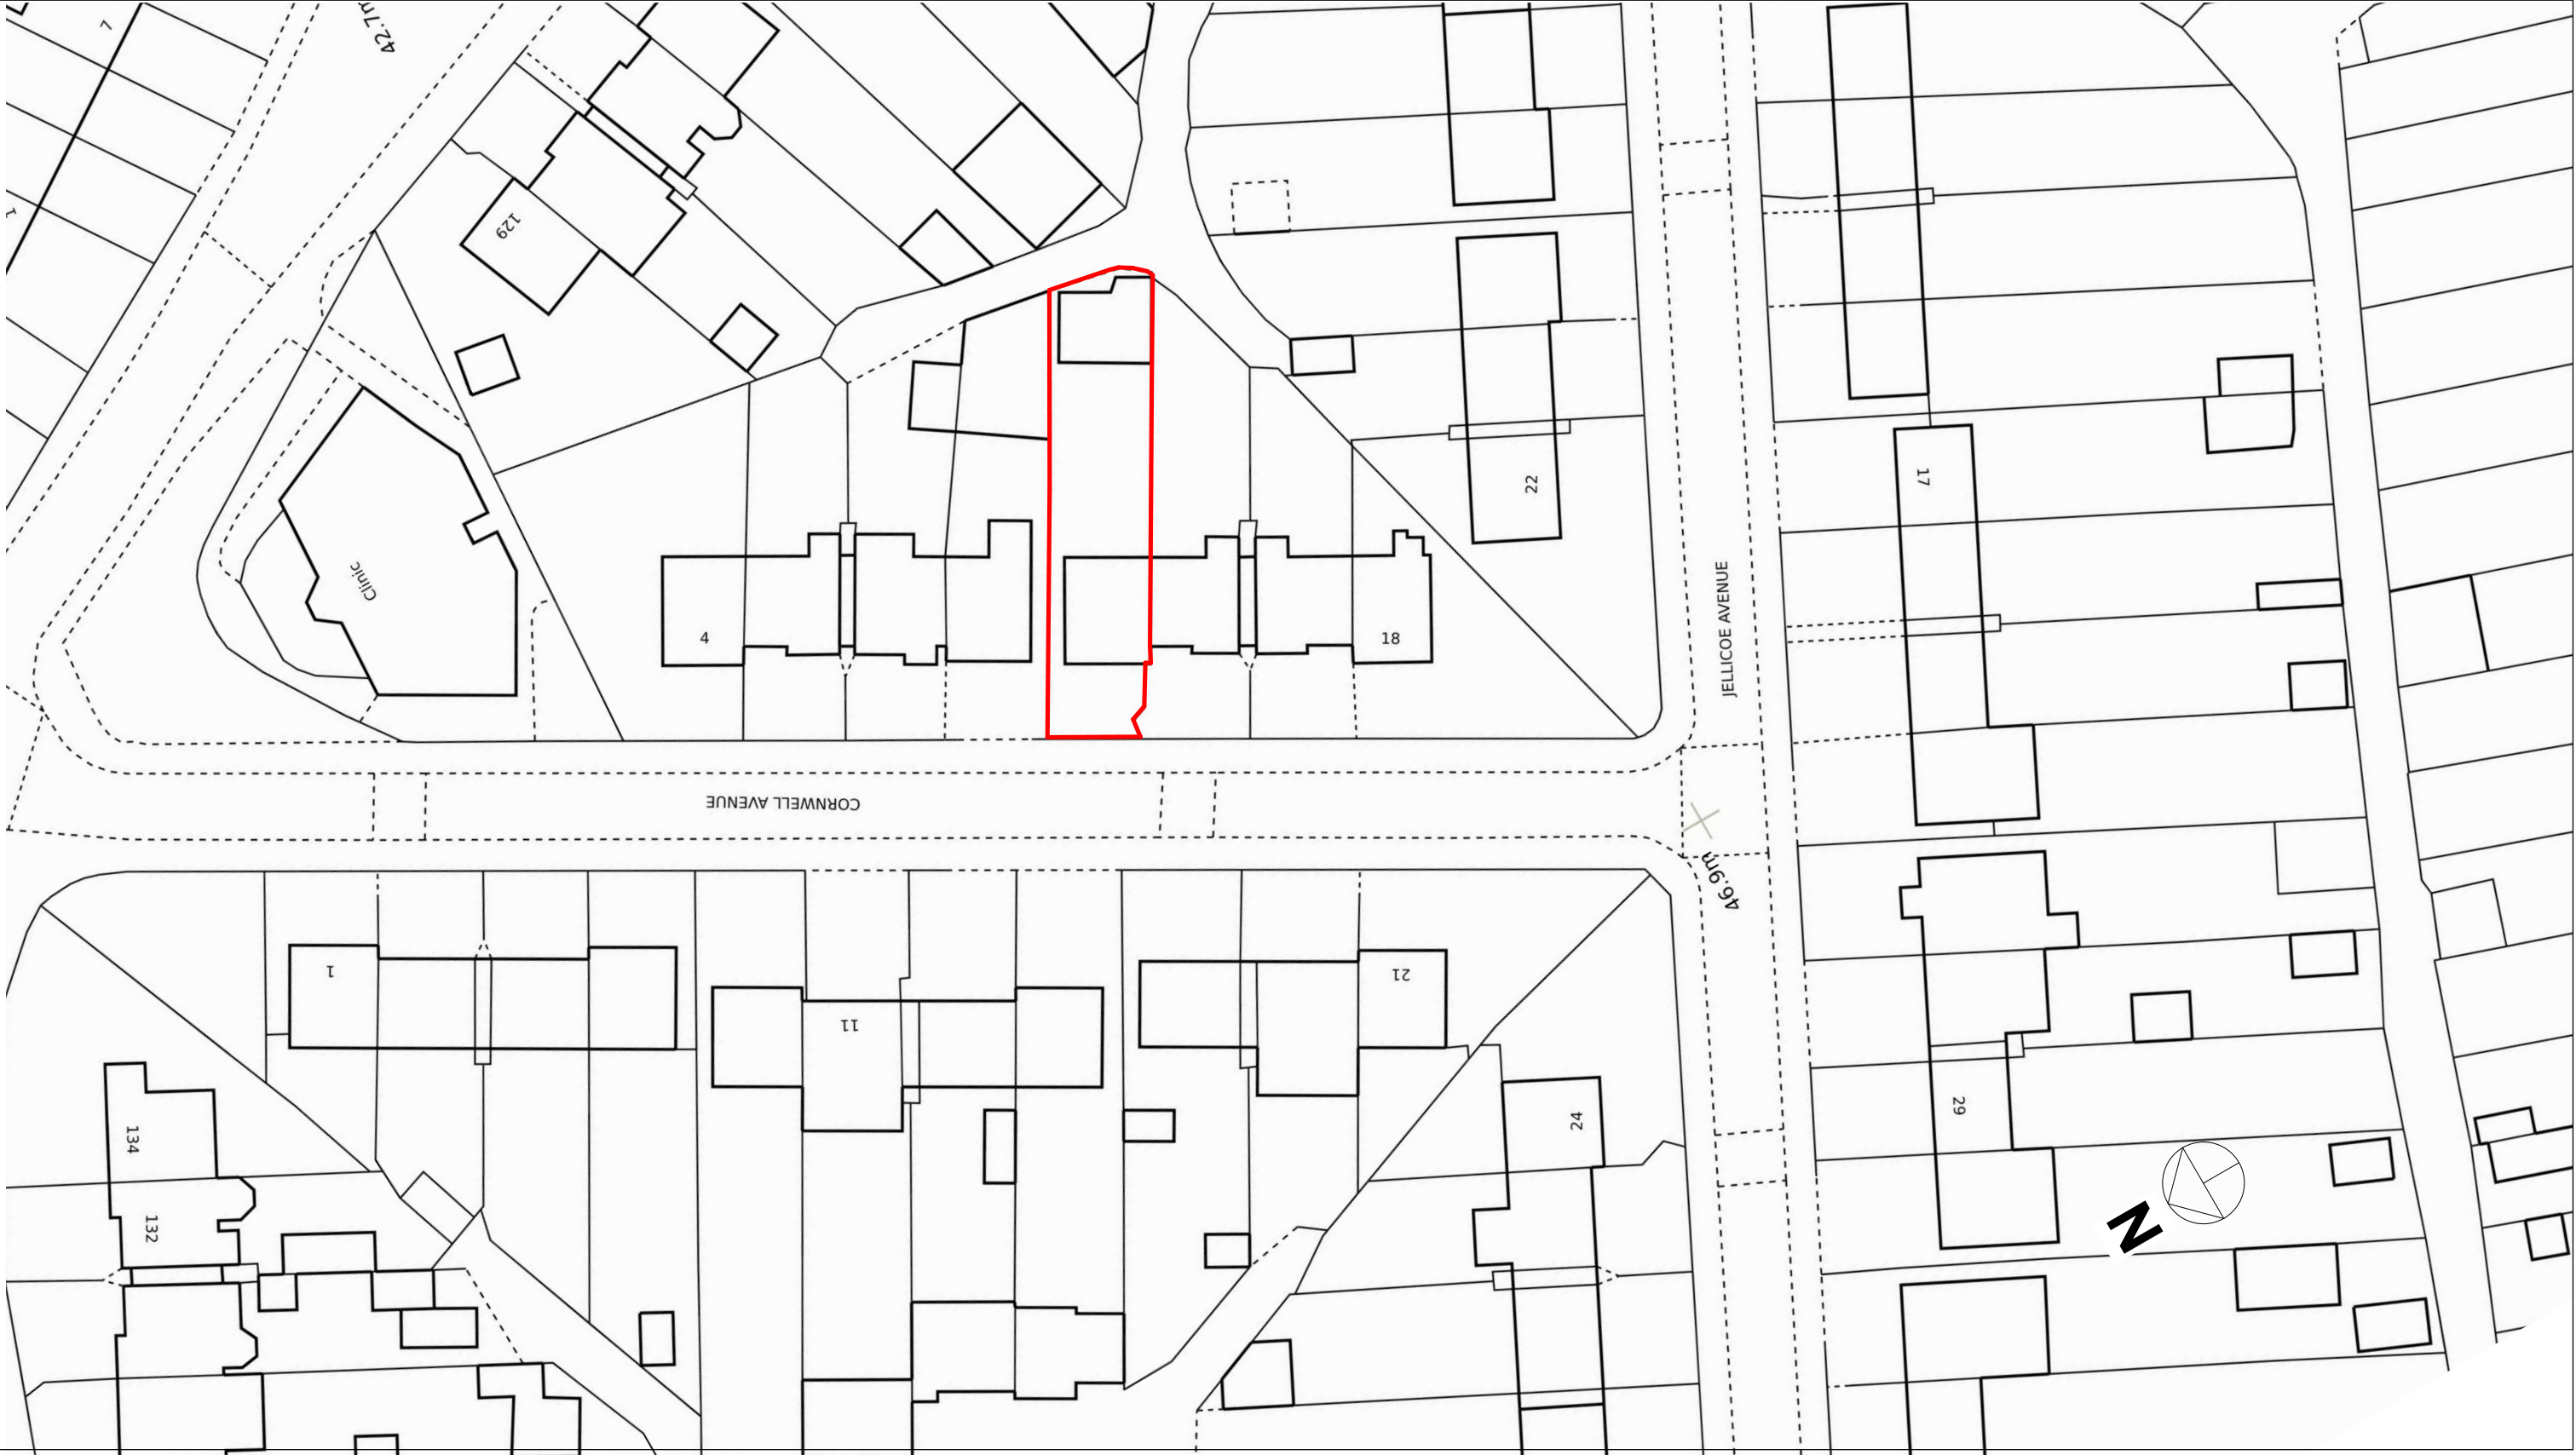

PLANNING BY DESIGN
FROM CONCEPT TO COMPLETION

ALL DIMENSIONS TO BE VERIFIED ON SITE
THIS DRAWING IS NOT FOR CONSTRUCTION

Rev

12 Cornwell Avenue
Gravesend
Kent DA12 5HS

EXISTING BLOCK PLAN			
Date	25.07.2024	Scale @ A3 1:500	No. 01
By	JL		
Drwg ref:		12CornwellAvenueExistingBlockPlanV1	

No.
01