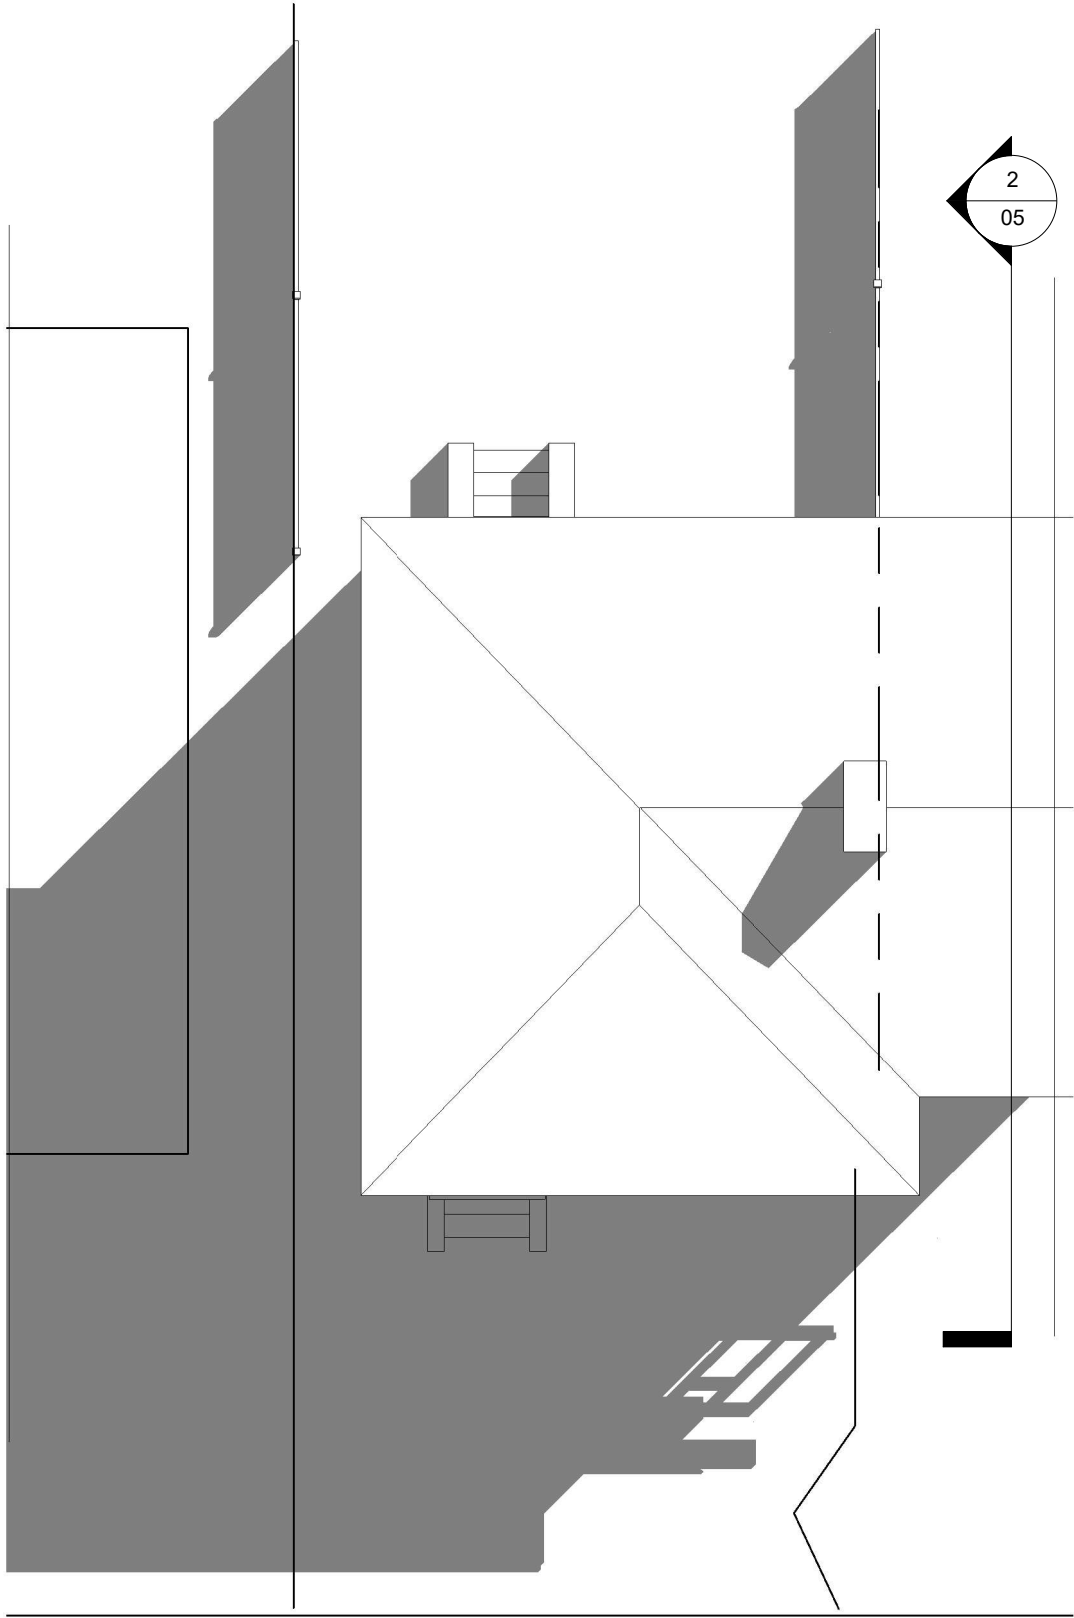


 PLANNING BY DESIGN FROM CONCEPT TO COMPLETION ALL DIMENSIONS TO BE VERIFIED ON SITE THIS DRAWING IS NOT FOR CONSTRUCTION	Rev	12 Cornwell Avenue Gravesend Kent DA12 5HS	EXISTING ROOF PLAN			
			Date	25.07.2024	Scale @ A3 1:100	No. 04
			By	JL		
			Drwg ref:			12CornwellAvenueExistingRoofPlanV1