Abbey Farm Barn, Church Street, Higham, ME3 7LS
Biodiversity Proposed Layout Plan (20230233)

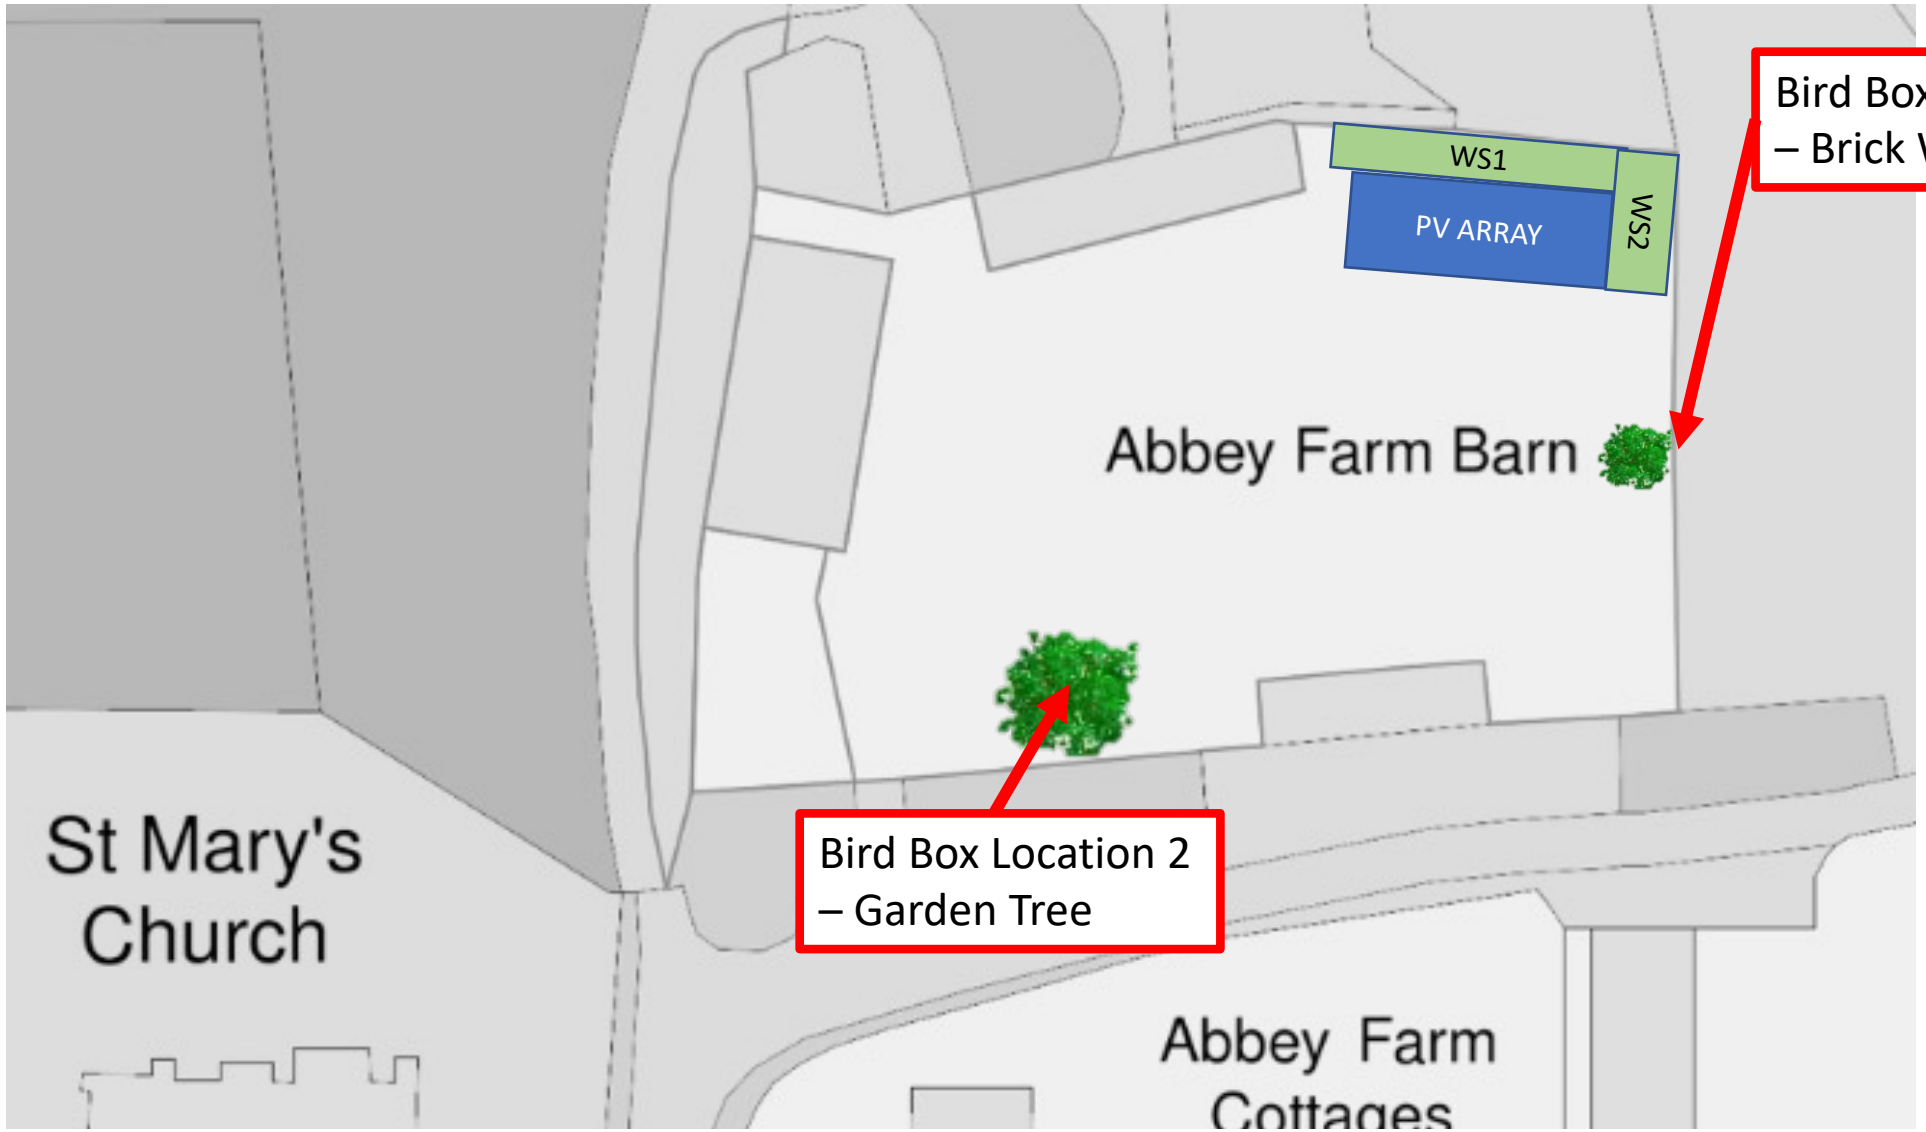

Key

PV	Solar Panel Array
BB1	Bird Box 1 – approx. 1.6M high on garden wall west facing with with foliage surrounding
BB2	Bird Box 2 – approx. 3M high in garden tree
WS1	Area for Wildflower seeds to be planted approx. 21m^2
WS2	Area for Wildflower seeds to be planted approx. 20m^2

Site Plan shows area bounded by: 571600.78, 174146.8 571800.78, 174346.8), OSGridRef: TQ71707424. The representation of a road, track or path is no evidence of a right of way. The representation of features as lines is no evidence of a property boundary.
Produced on 28th Apr 2022 from the Ordnance Survey National Geographic Database and incorporating surveyed revision available at this date. Reproduction in whole or part is prohibited without the prior permission of Ordnance Survey. © Crown copyright 2022.
Supplied by https://www.buyaplan.co.uk digital mapping a licensed Ordnance Survey partner (100053143). Unique plan reference: #00728164-D1F868
Ordnance Survey and the OS Symbol are registered trademarks of Ordnance Survey, the national mapping agency of Great Britain. Buy A Plan logo, pdf design and the www.buyaplan.co.uk website are Copyright © Pass Inc Ltd 2022