


DENNIS ROAD

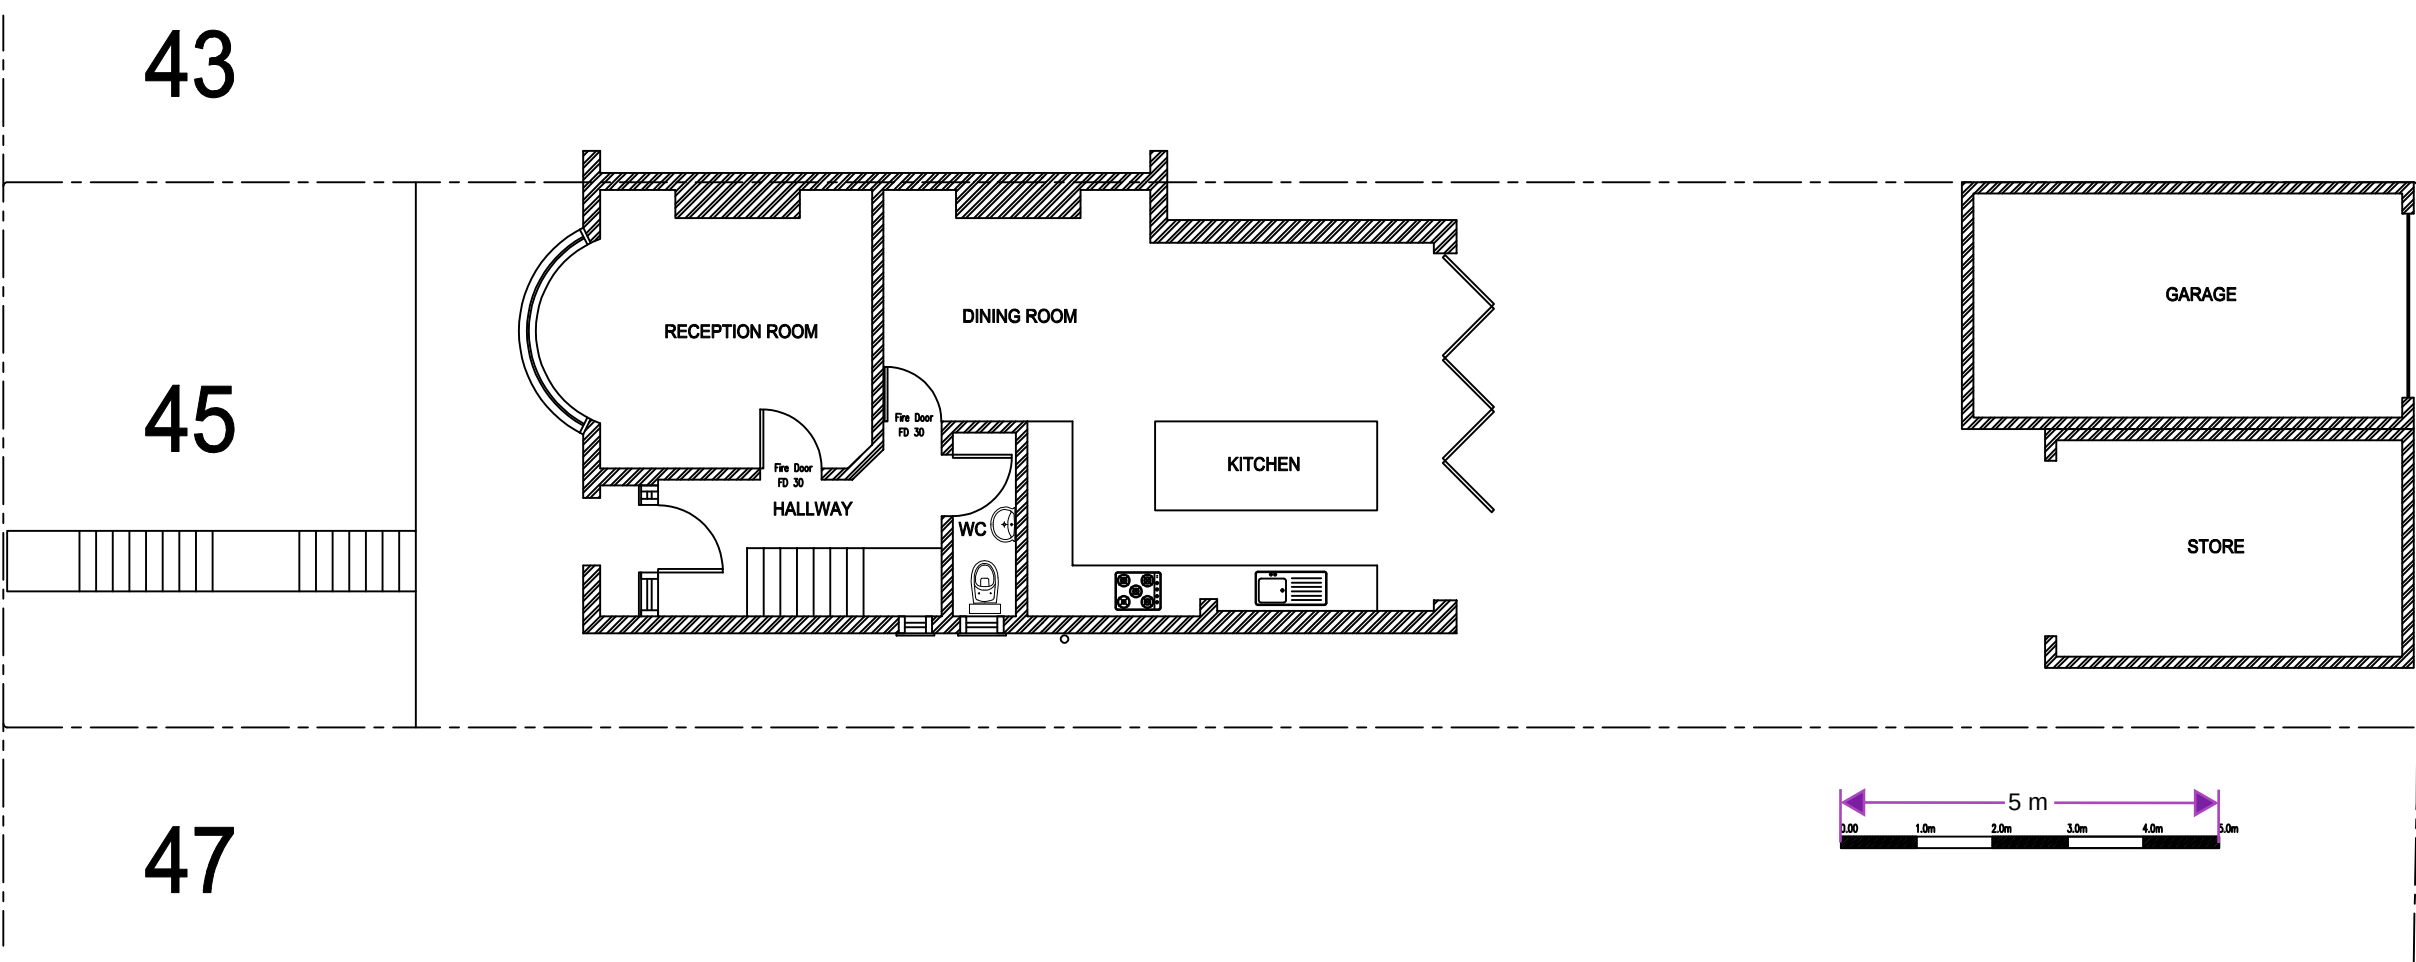

EXISTING BLOCK PLAN

|         |  |
|---------|--|
| Scale   |  |
| 1:50@A3 |  |

|  |                                                                                 |                                      |  |  |  |  |                         |  |                |  |
|--|---------------------------------------------------------------------------------|--------------------------------------|--|--|--|--|-------------------------|--|----------------|--|
|  | Client<br>Mr Olly Parker Grater<br>45 Dennis Road<br>Gravesend Kent<br>DA11 7NN | Drawing Title<br>EXISTING BLOCK PLAN |  |  |  |  | Drawing No.<br>2502-015 |  | Revision<br>00 |  |
|  |                                                                                 |                                      |  |  |  |  | Scale 1:100@A3          |  | Date Mar 2025  |  |
|  |                                                                                 |                                      |  |  |  |  | Computer File No.       |  | Project No.    |  |
|  |                                                                                 |                                      |  |  |  |  | Drawn By Raj Bhatti     |  | Checked By     |  |
|  |                                                                                 |                                      |  |  |  |  | Coordinated By          |  | Approved By    |  |