




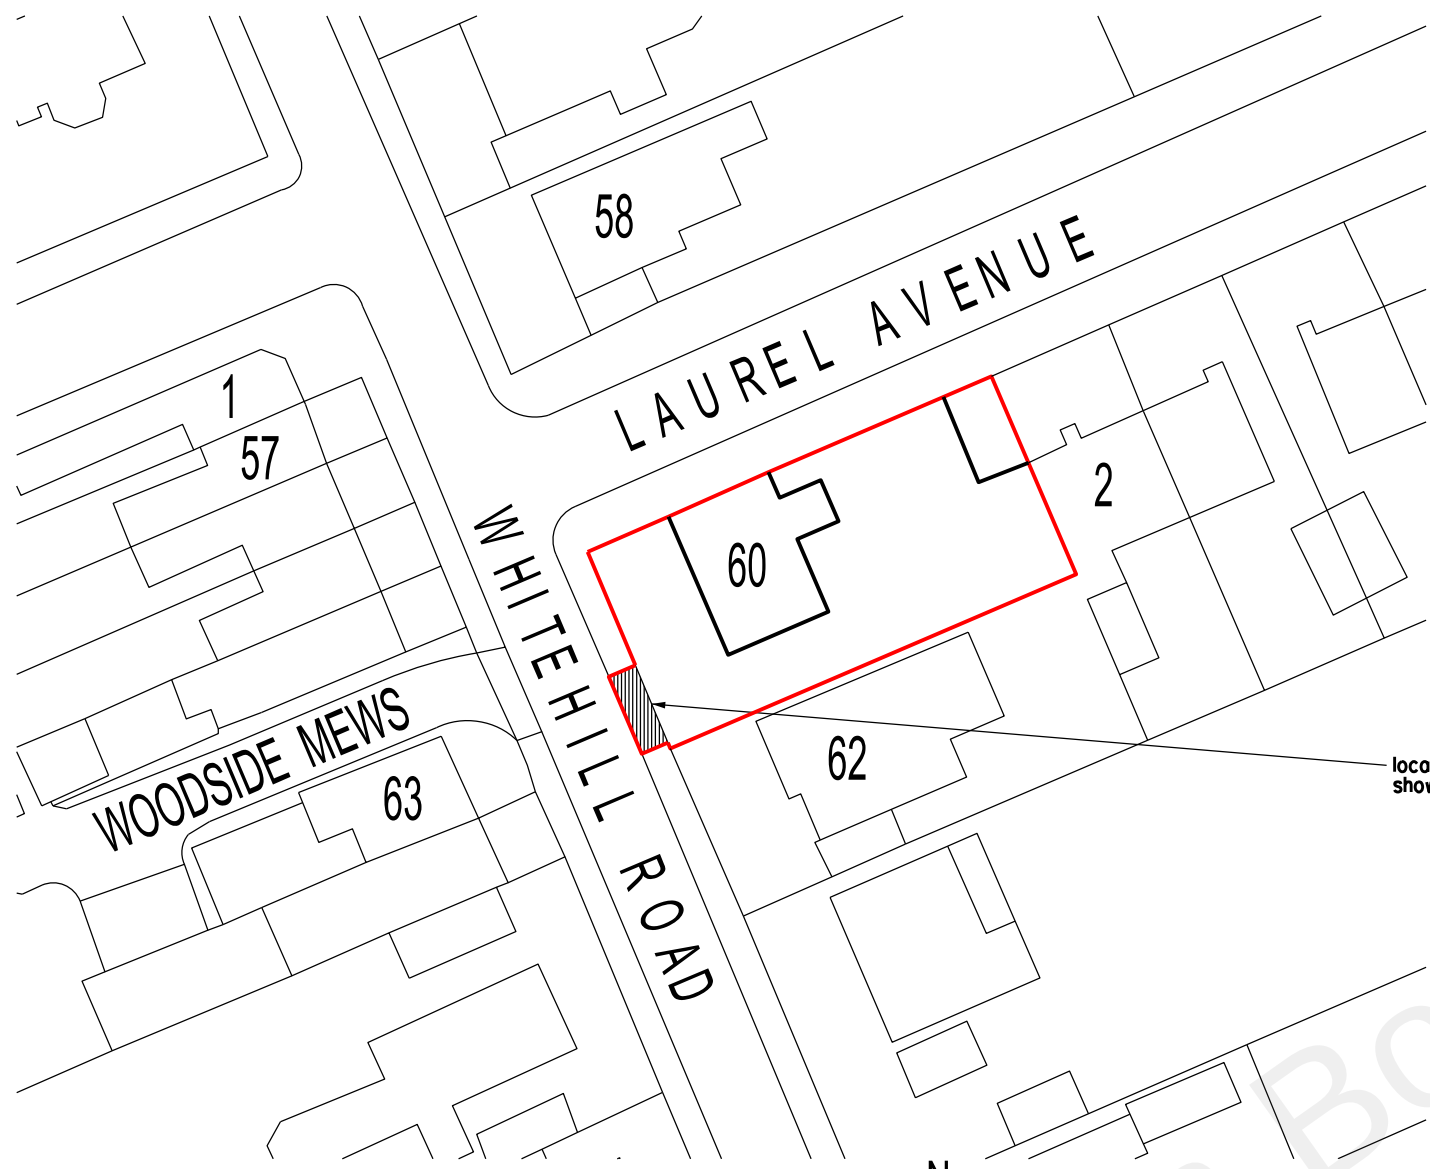

PROPOSED BLOCK PLAN scale 1:500

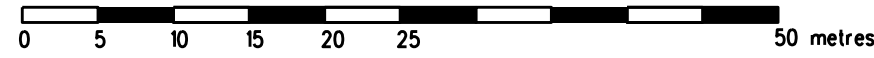

location of proposed crossover
shown hatched

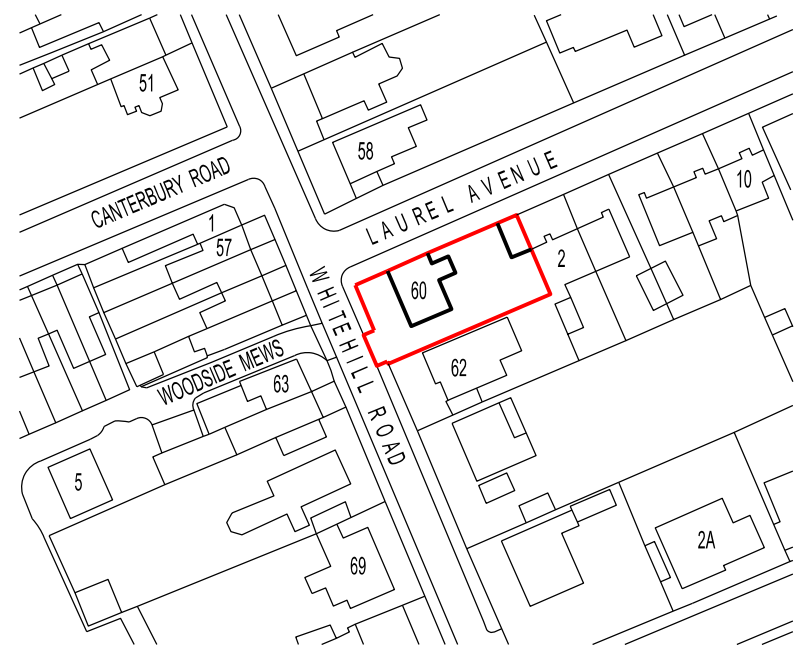

SITE LOCATION PLAN scale 1:1250



A. Redrawn. Nov 2021
REVISION DATE

ARCHITECT
TA ARCHITECTS
11 JOYDENS WOOD ROAD BEXLEY
KENT DA5 2HS Tel 07905 130591
ta140256@googlemail.com

JOB
CREATION OF VEHICULAR
ACCESS
AT 60 WHITEHILL ROAD
GRAVESEND KENT DA12 5PQ

DRAWING
EXISTING SITE LOCATION
& PROPOSED BLOCK PLANS

SCALE 1:500 & 1250 AT A3 DATE SEP 2021

DRAWING NO.
MW/01 A