


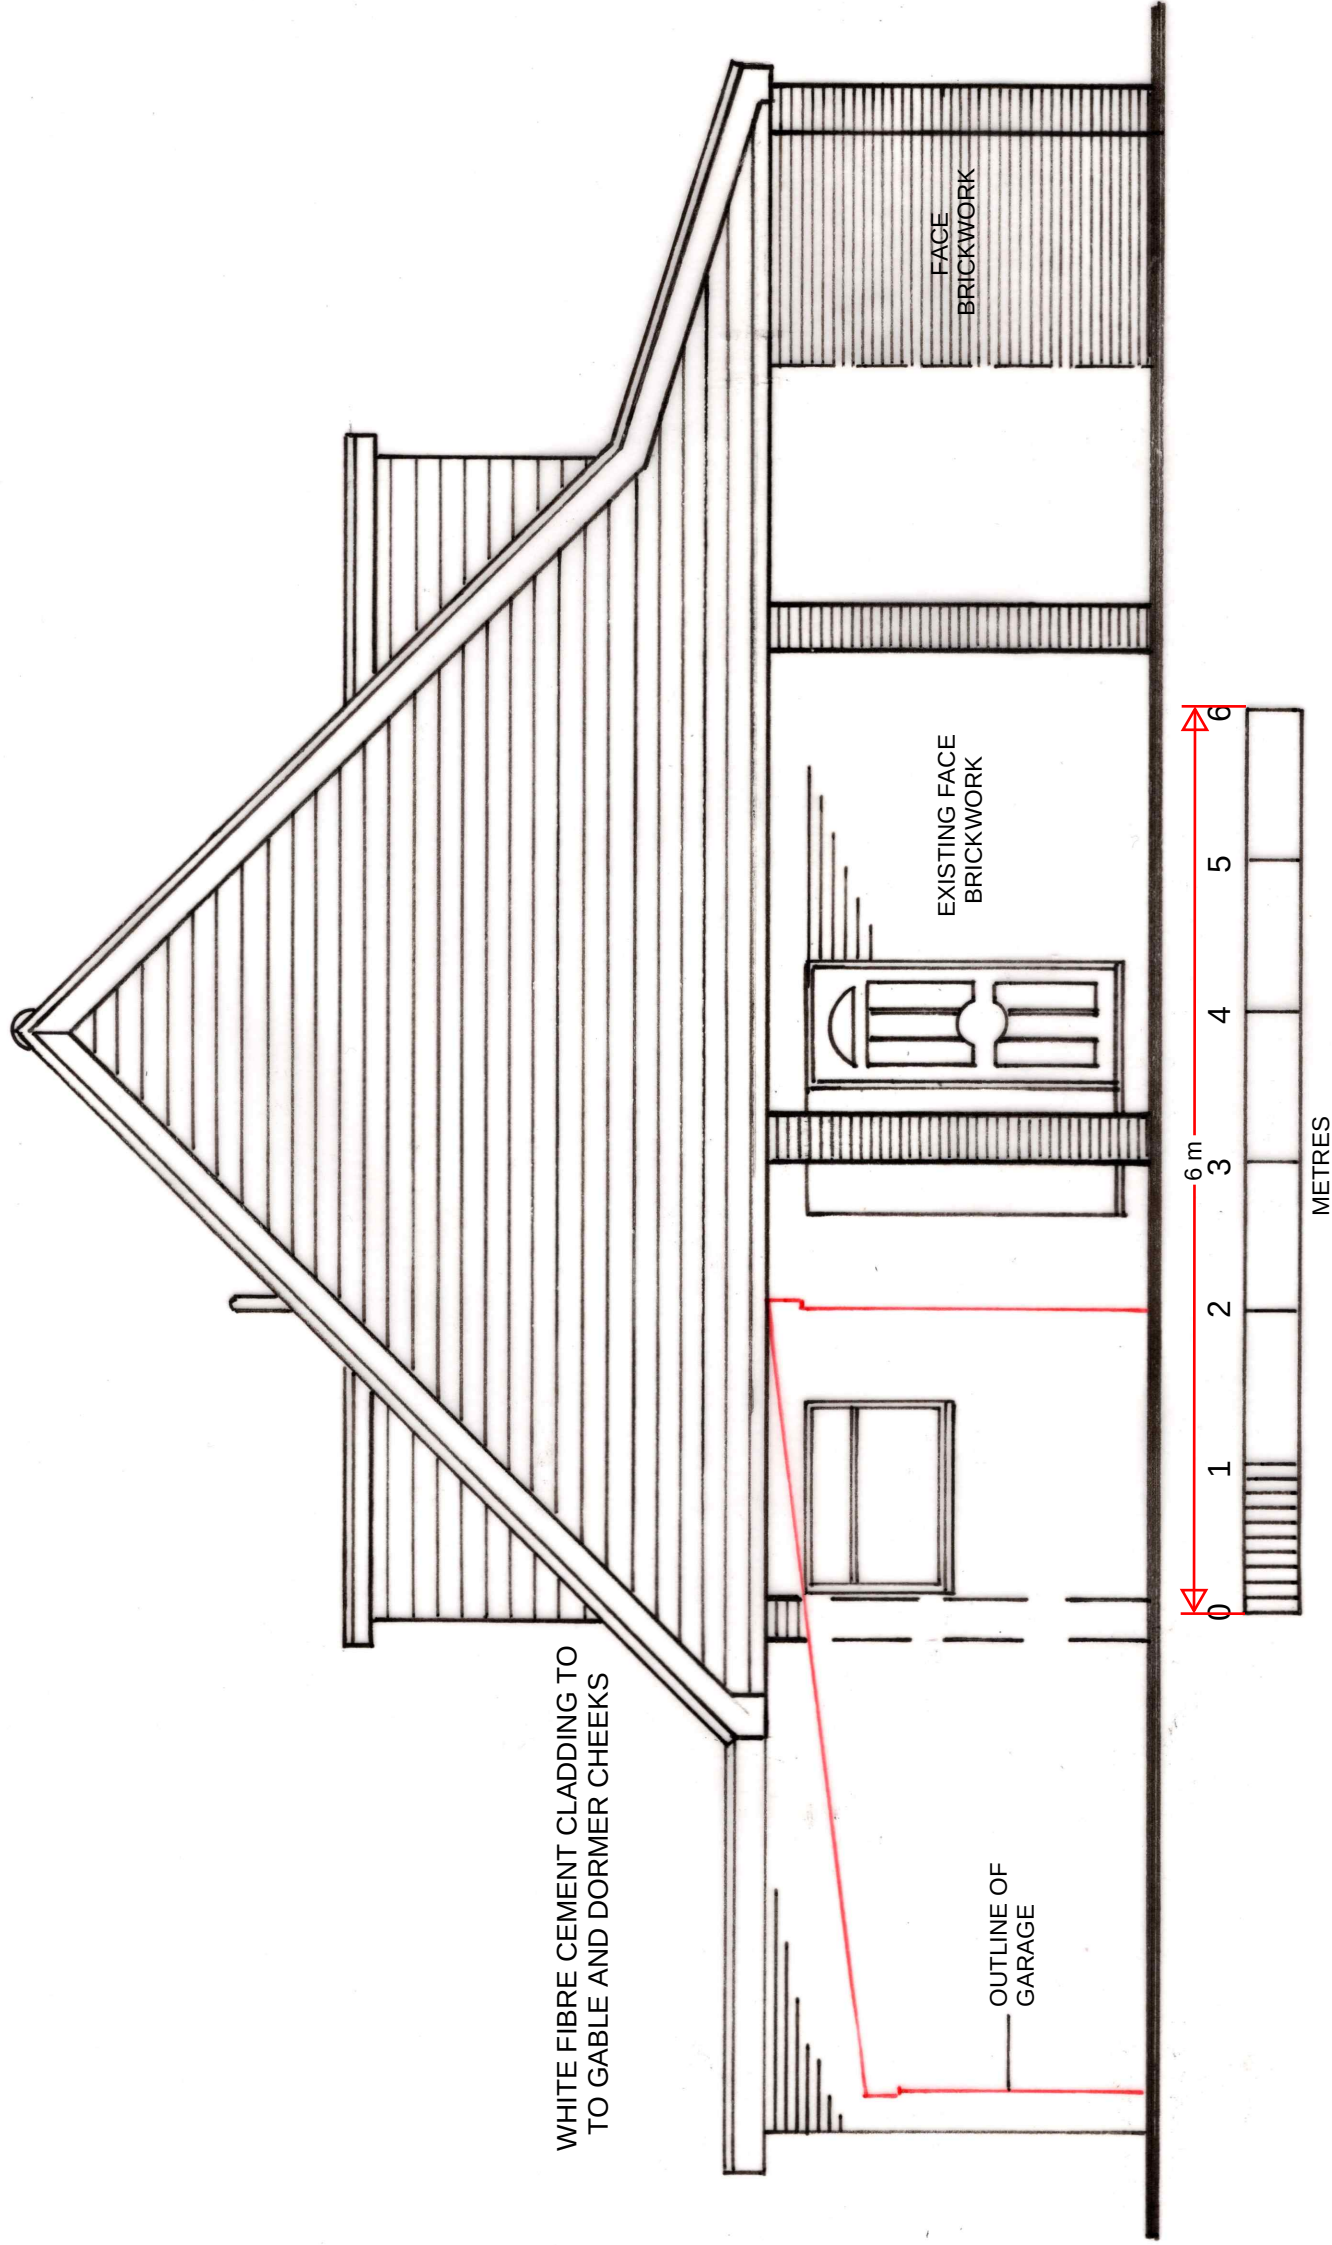

PROPOSED SIDE ELEVATION - NORTH

PROPOSED FIRST FLOOR SIDE & GROUND FLOOR EXTENSIONS AT:
8 FAIRFIELD DRIVE HIGHAM ROCHESTER KENT ME3 7BG

PROPOSED SIDE ELEVATION - NORTH

SCALE: 1:50 @ A3

DRG No: FD/10

05/11/2024

DAVID HAIME | d.haime@btinternet.com | +44 7974 156510

CIAT
Registered Practice

Chartered Institute of Architectural Technologists