



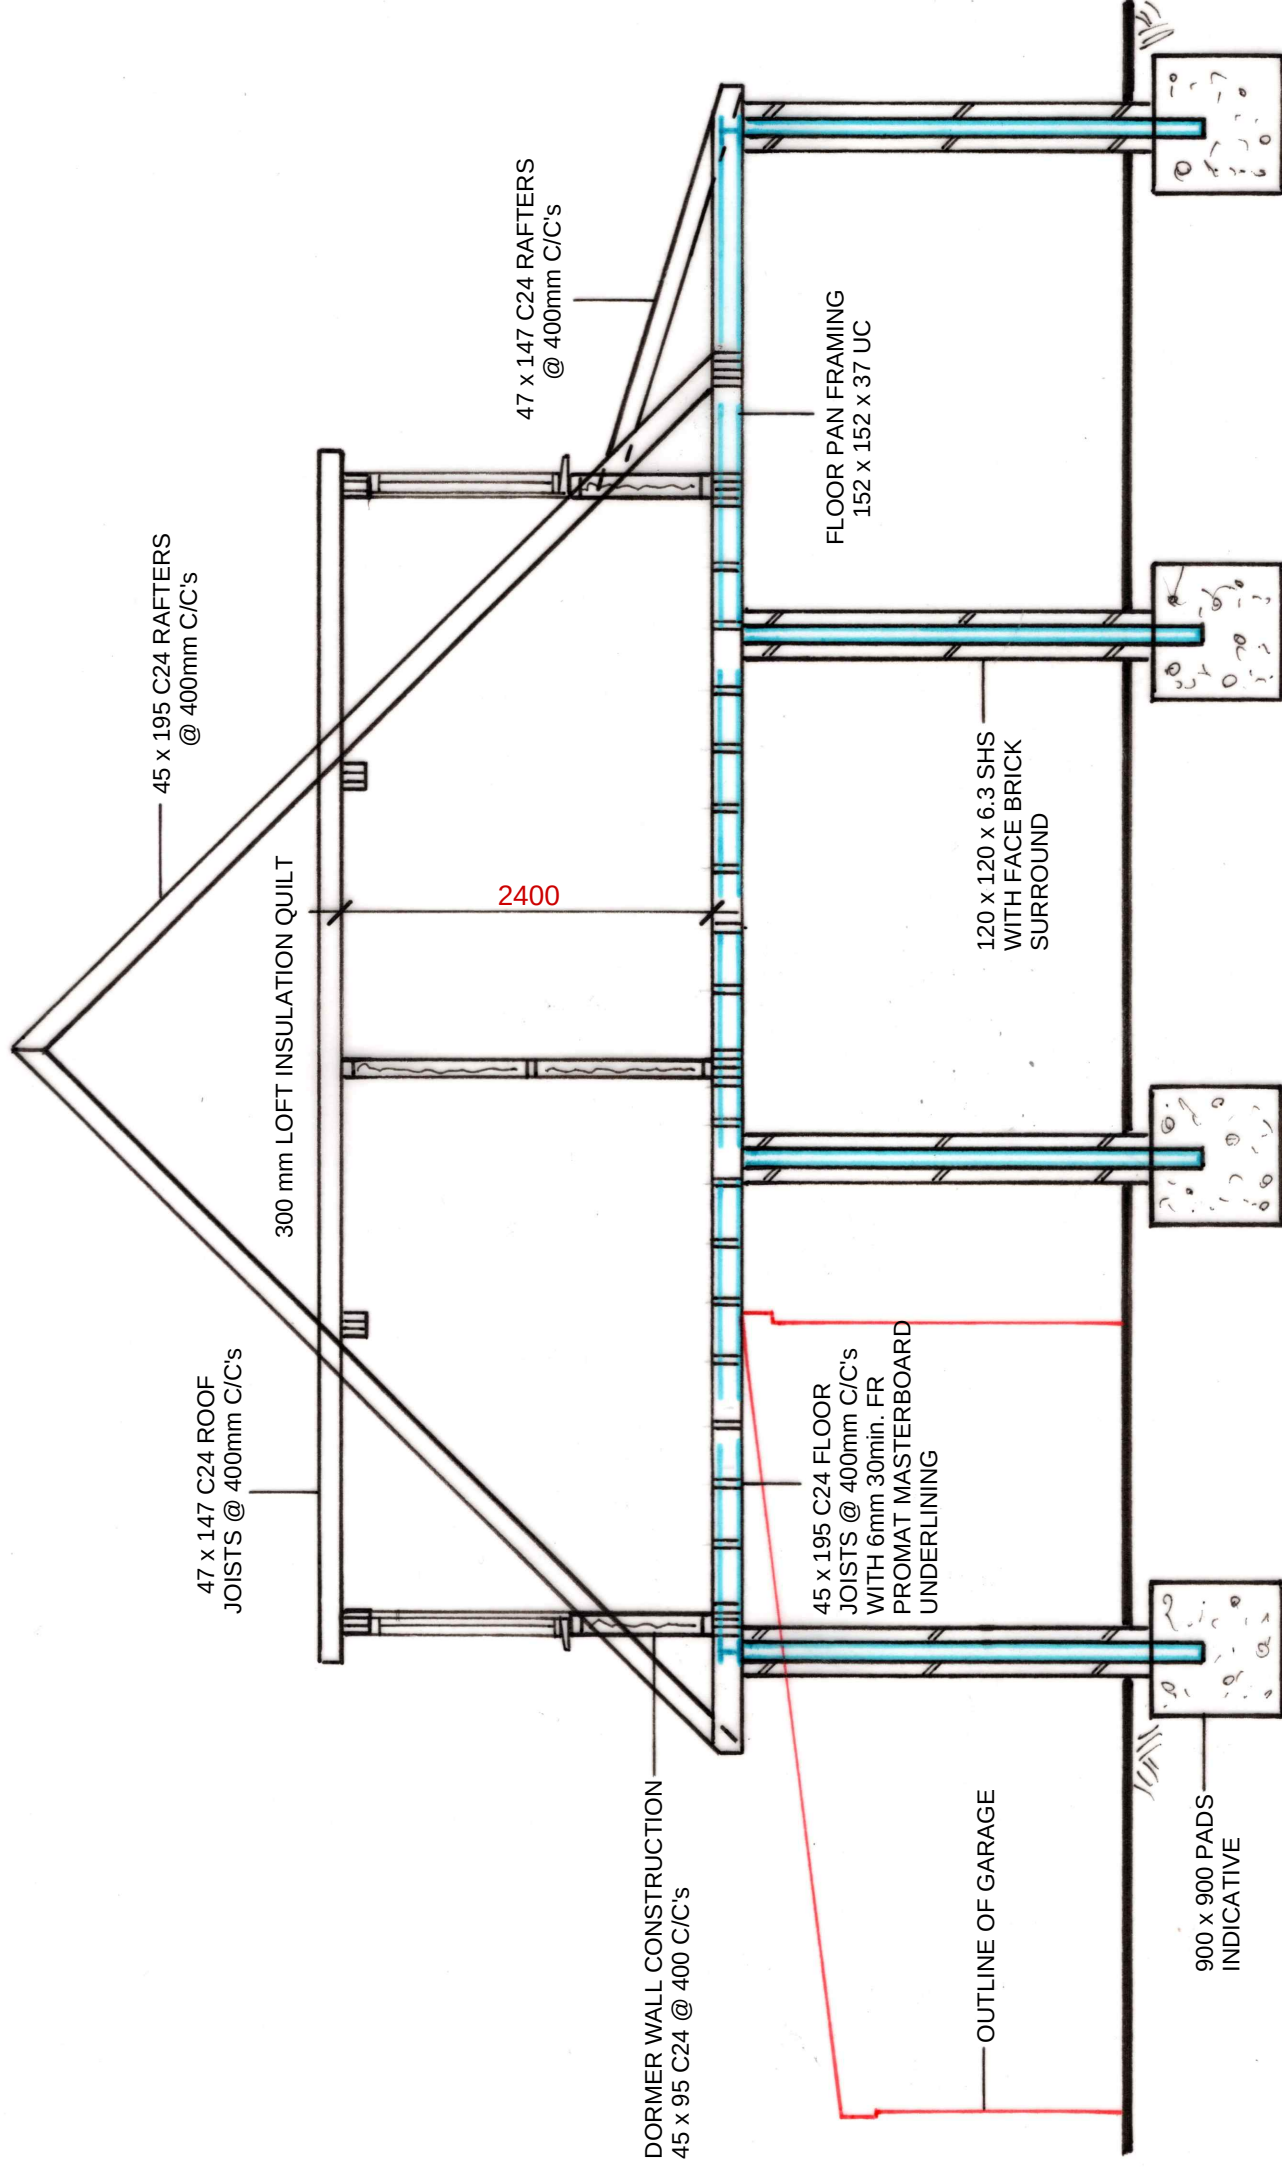

PROPOSED CROSS SECTION A-A

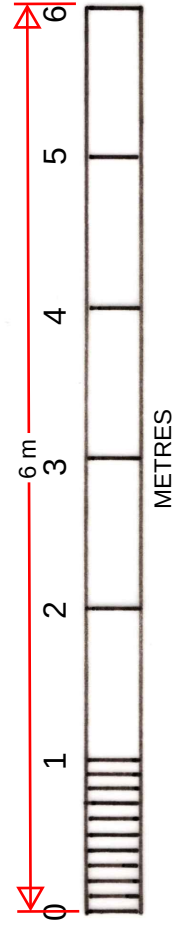

NOTE: ALL STRUCTURAL SIZES INDICATIVE UNTIL CONFIRMED BY ENGINEERS CALCS AND DETAILS WHEN RELEASED



CIAT
Registered Practice

PROPOSED FIRST FLOOR SIDE & GROUND FLOOR EXTENSIONS AT:
8 FAIRVIEW DRIVE HIGHAM ROCHESTER KENT ME3 7BG

PROPOSED CROSS SECTION A-A

SCALE: 1:50 @ A3

DRG No: FD/11

05/11/2024

DAVID HAIME | d.haime@btinternet.com | +44 7974 156510

Chartered Institute of Architectural Technologists