


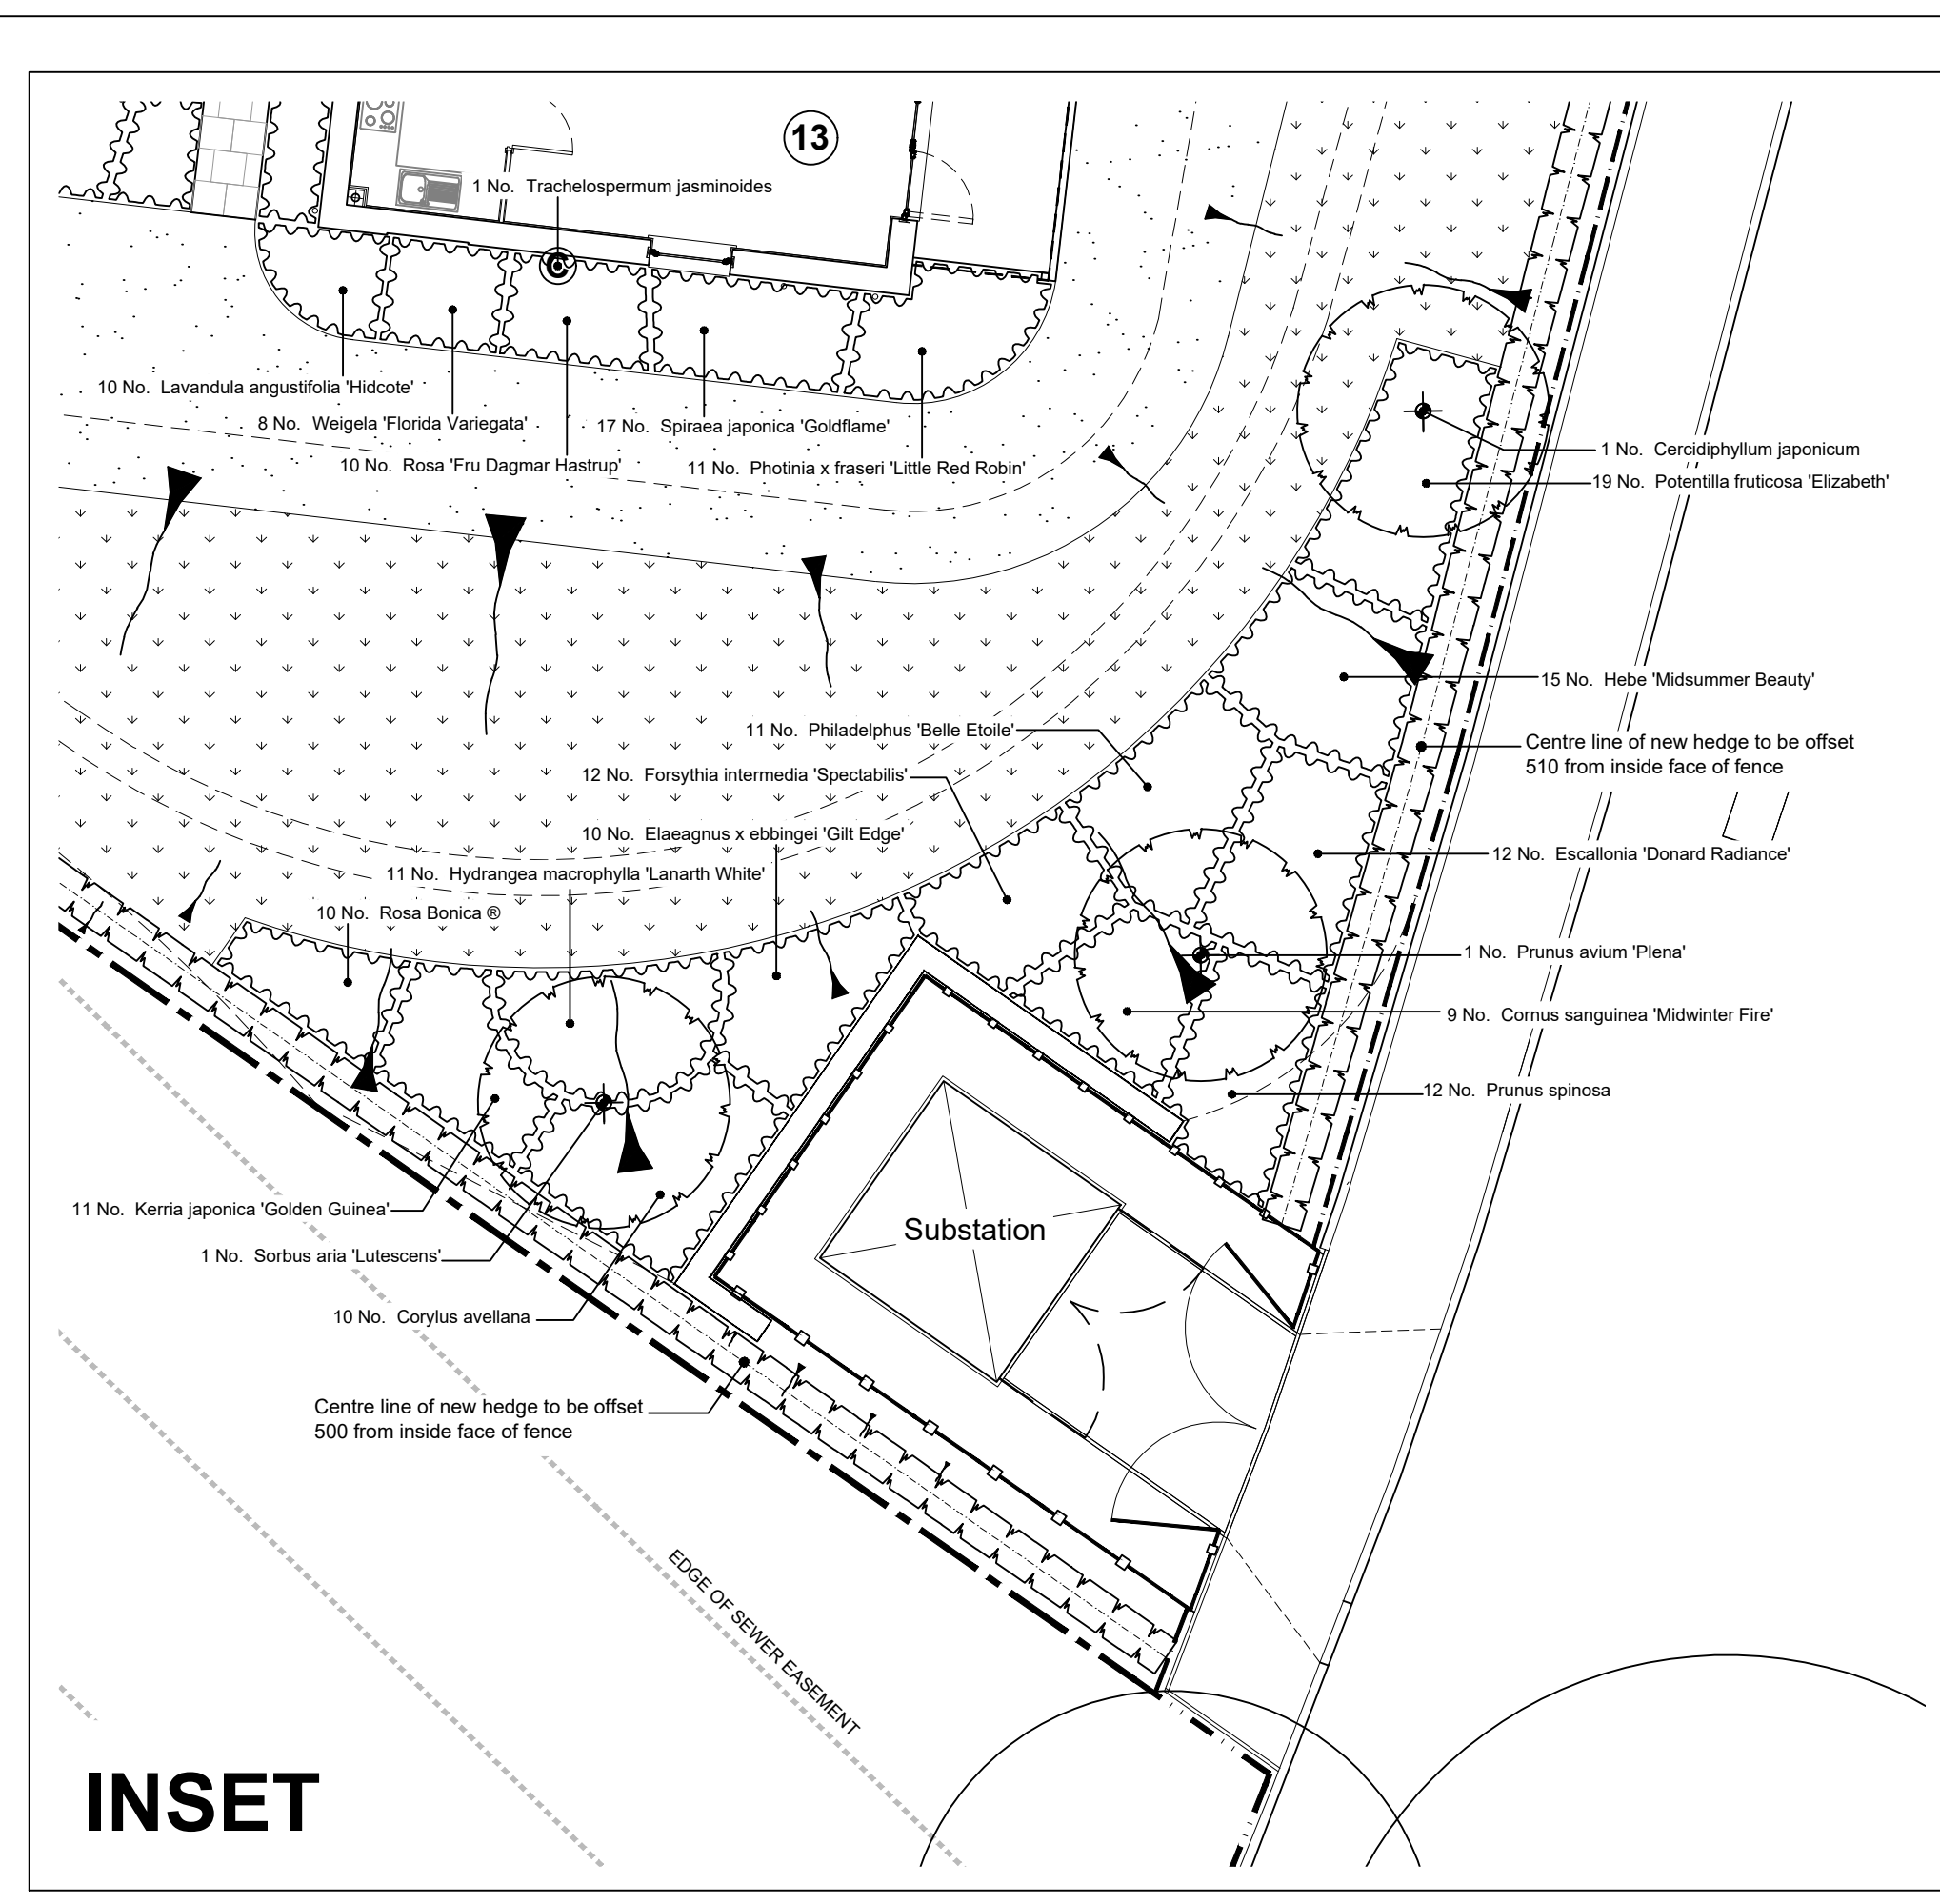

KEY

- Existing trees on or immediately adjacent to site. Grey dash and dot line indicates limit of root protection zone. Any cultivation in these areas to be completed by hand. Code numbers correspond with tree survey by Keen Consultants.
- Sections of existing hedge retained and rejuvenated through hard pruning, with any gaps planted with new specimens to match. Refer to annotation shown and notes on drawing LSE-2821-04-LA-MCS781-Drg 02
- Specimen trees
- Evergreen and native hedges. Refer to annotations for details
- Locations for large specimen shrubs as annotated.
- Native shrub mix
- Ornamental shrubs, herbaceous and ground cover planting.
- Areas to be laid with "Rowlawn Medallion" or equivalent turf and maintained as fine lawn. Refer to annotations
- Areas to be laid with species rich lawn turf (WFT-Species-Rich -26) from wildflowerurf.co.uk. Refer to annotations
- Locations for planting climbers or wall trained shrubs. Will require vine eyes and wires to be fixed to walls or pergola posts to provide support.
- Approximate locations for pot grown spring bulbs including Narcissus pseudonarcissus (within areas of grass) and Camassia lutchinii amongst planting. refer to plant schedule and notes
- Planted containers to add seasonal colour and interest as part of sales complex - Refer to notes for further details
- Anticipated alignment of temporary hoarding separating completed sales area from remaining construction site when sales suite is opened

PLANT SCHEDULE

Trees (includes specimens and material used to form hedges)				
Qty.	Name	Min. Pot	Height / Spread (D)	Specification
16 -	Acer campestre (For hedge)		125-150cm - 7.5L - Bushy multi-stem well clothed to base	
1 -	Acer campestre 'Elsrijk'		16-18cm Ex. Hvy Std - RB or GC	
3 -	Betula utilis 'Jermyns'		16-18cm Ex. Hvy Std - RB or GC	
1 -	Cercidiphyllum japonicum		12-14cm Hvy Std - RB or GC	
93 -	Crataegus monogyna (For hedge)		125-150cm - 7.5L - Bushy multi-stem well clothed to base	
4 -	Ilex aquifolium		125-150cm - 7.5L - Bushy & well clothed to base	
2 -	Prunus avium 'Plena'		16-18cm Ex. Hvy Std - RB or GC	
3 -	Pyrus calleryana 'Chanticleer'		16-18cm Ex. Hvy Std - RB or GC	
1 -	Sorbus aria 'Lutescens'		16-18cm Ex. Hvy Std - RB or GC	
Shrubs (including material used to form hedges)				
Qty.	Name	Min. Pot	Height / Spread (D)	Specification
4 -	Aucuba japonica 'Rozannie'		10-12L 60-80cm	
16 -	Berberis thunbergii atropurpurea 'Admiration'		3L 30-40cm	
9 -	Choisya 'White Dazzler'		10L 50-60cm	
13 -	Cornus sanguinea		7.5L 125-150cm	Bushy multi-stem well clothed to base
15 -	Cornus sanguinea 'Midwinter Fire'		10-12L 80-100cm	
10 -	Corylus avellana		10-12L 80-100cm	
10 -	Corylus avellana		5-7.5L 125-150cm	Bushy multi-stem well clothed to base
10 -	Elaeagnus x ebbingei 'Gilt Edge'		10-12L 80-100cm	
12 -	Escallonia 'Donard Radiance'		10-12L 60-80cm	
12 -	Euonymus fortunei 'Emerald 'n' Gold'		5-7.5L 30-40cm Ø	
40 -	Euonymus fortunei 'Emerald Gaiety'		5-7.5L 30-40cm Ø	
12 -	Forsythia intermedia 'Spectabilis'		5-7.5L 60-80cm	
15 -	Hebe 'Midsummer Beauty'		10-12L 40-60cm	
15 -	Hebe alicans 'Red Edge'		5-7.5L 30-40cm	
16 -	Hydrangea macrophylla 'Lanarth White'		10-12L 60-80cm	
9 -	Hydrangea quercifolia		5-7.5L 40-50cm	
20 -	Kerria japonica 'Golden Guinea'		10-12L 60-80cm	
10 -	Lavandula angustifolia 'Hidcote'		5-7.5L 30-40cm	
22 -	Ligustrum ovalifolium		5L 100-125cm	
24 -	Mahonia aquifolium 'Smaragd'		5-7.5L 30-40cm	
11 -	Mahonia eurybracteata 'Soft Caress'		5-7.5L 25-30cm	
24 -	Pachysandra terminalis 'Green Carpet'		2L 15-20cm Ø	
11 -	Philadelphus 'Belle Etoile'		10-12L 60-80cm	Bushy multi stem
20 -	Photinia x fraseri 'Little Red Robin'		10L 40-60cm	Bushy & well clothed to base
30 -	Potentilla fruticosa 'Abbotswood'		5-7.5L 30-40cm Ø	
19 -	Potentilla fruticosa 'Elizabeth'		5-7.5L 40-60cm	
12 -	Prunus spinosa		5-7.5L 100-125cm	
13 -	Prunus spinosa		5-7.5L 100-125cm	Bushy multi-stem well clothed to base
10 -	Rosa 'Fru Dagmar Hastrup'		4L 40-60cm	cutting - own root
19 -	Rosa Bonica		4L 40-60cm	cutting - own root
2 -	Rosa canina		5-7.5L 80-100cm	Well clothed to base
13 -	Sarcococca hookerana		5-7.5L 30-40cm	
22 -	Skimmia confusa 'Kew Green'		5-7.5L 30-40cm	
23 -	Skimmia japonica 'Rubella'		5-7.5L 40-60cm Ø	
30 -	Spiraea japonica 'Goldflame'		5-7.5L 30-40cm	
45 -	Stephanandra incisa 'Crispa'		3L 30-40cm Ø	
8 -	Viburnum opulus		5-7.5L 100-125cm	Bushy multi-stem well clothed to base
1 -	Viburnum x bodnantense 'Dawn'		25L 125-150cm	
15 -	Vinca minor 'Bowles' Variety'		2-3L 25-30cm Ø	
8 -	Weigela 'Florida Variegata'		5-7.5L 50-60cm	

Climbers				
Qty.	Name	Min. Pot	Height / Spread (D)	Specification
2 -	Lonicera japonica 'Halliana'		10-12L 150-200cm	On frame or cane tripod
1 -	Lonicera periclymenum 'Graham Thomas'		10-12L 150-200cm	3x cane
1 -	Trachelospermum jasminoides		25-35L 150-200cm	On frame
Herbaceous				
Qty.	Name	Min. Pot		
13 -	Anemone hepuchensis 'Hadsen Abundance'		2L	
36 -	Anemone x hybrida 'Honoree Jobert'		5L	
19 -	Astrantia major 'Shaggy'		2L	
21 -	Brunnera 'Jack Frost'		2L	
28 -	Convallaria majalis		2L	
17 -	Epimedium x versicolor 'Sulphureum'		3L	
17 -	Geranium macrorrhizum		2L	
38 -	Hemerocallis 'Stafford'		2L	
32 -	Luzula sylvatica 'Marginata'		2L	
31 -	Phlox russelliana		3L	
Ferns				
Qty.	Name	Min. Pot		
42 -	Polystichum setiferum		2L	
Grasses				
Qty.	Name	Min. Pot		
11 -	Carex morrowii 'Vanilla Ice'		2L	

CHARTERED LANDSCAPE ARCHITECTS

Rev P2: 16.09.2024 - Bar scale added as requested by client
Rev P1: 29.08.2024 - Preliminary issue for review

Client:

Project:

Title:

Drg by:

Chkd by:

McCarthy and Stone

Former Bowls Club, Ellerslie, Gravesend

Detailed Planting (Sheet 2 of 3)

ST

Drg No: LSE-2821-04-LA-MCS781-Drg 13 P2

Date:

Scale:

Rev:

Aug 2024

1:100@A1

Rev:

SUITE 1, 821 BATH ROAD, BRISTOL BS4 5NL Tel: 0117 300 5330

Continues on drawings LSE-2821-04-LA-MCS 781-Drg12 & 14

Continues on inset right

