


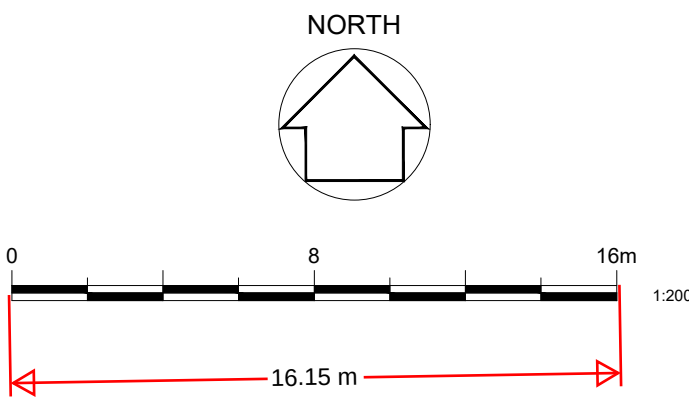

Boundaries Key

- 3m high sports fence with
5m high heavy duty sports net above
- 1.5m high black vertical railings
- 1.4 high black vertical bar railings top of wall.
Low brick faced retaining wall, max 500 high.
- 1.8m high close board timber fence
with matching fence
- 1.8m high palisade fence



McCARTHY STONE
Life, well lived

CHBC
Architecture

Essex Barn 24, Little Boyton Hall Farm, Boyton Cross,
Chelmsford, CM1 4LN. Telephone 01277 355007
Suite 4, Newmarket House, Fordham Rd, Snailwell,
Newmarket, CB8 7NB. Telephone 01638 663838

Client:
McCARTHY STONE
LONDON & SOUTH EAST

Project:
Bowls Club
Gravesend, Kent

Drawing:
Boundary Treatment Plan

Scale: 1:200 @ A1	Date: APRIL 2024
Drawn By: A.S	Checked By: A.S
Drawing No: LSE-2821-04-AC-366	Rev. No:

THIS DRAWING IS A COPYRIGHT
All dimensions to be checked on site or in the workshop before work commences.
Only figured dimensions to be worked to. Any discrepancies to be reported to the
drawing originator.