


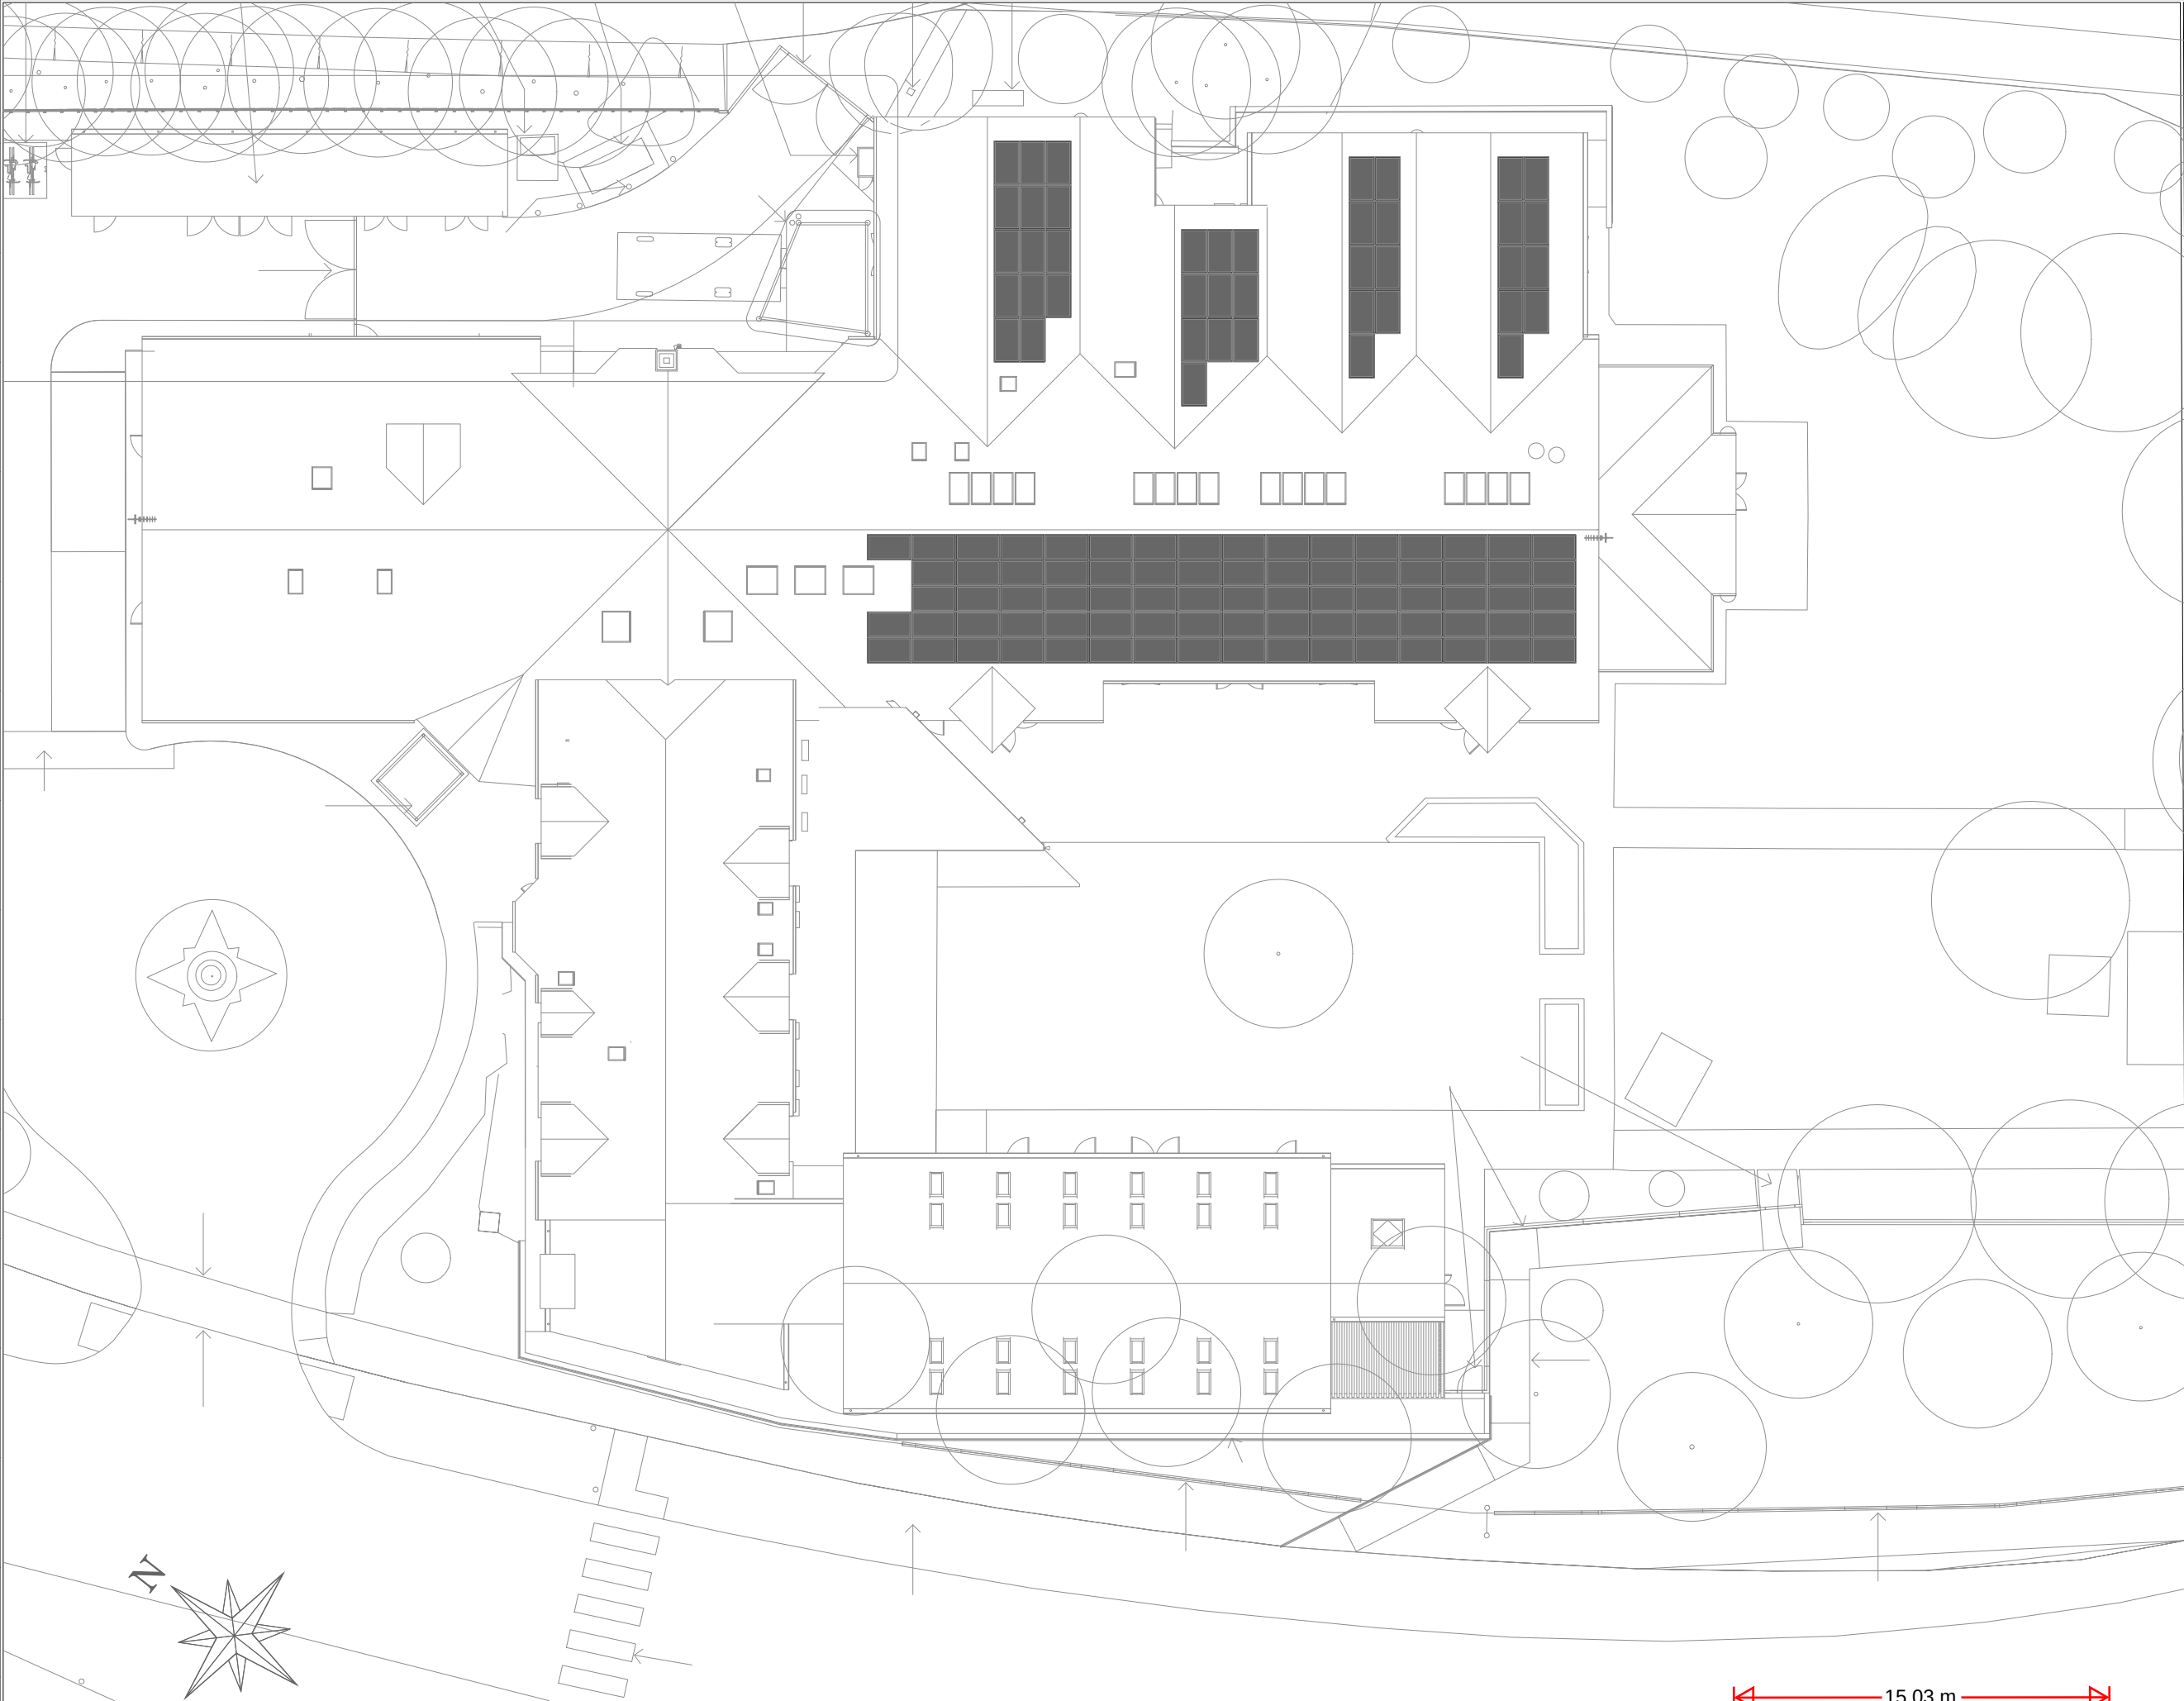

This drawing is a diagrammatic and shows the general arrangement of equipment. Any information involving measurement of the works shall be taken from architectural and structural drawings, workshop drawings by others and conditions at the site. The works shall comply with the contract conditions and Statutory Regulations.

This drawing may contain components or processes that involve a health and safety risk during installation, cleaning, maintenance, refurbishment or removal. A risk assessment has been prepared for works packages by the designers, which identifies those risks of which the designers are aware. Further risk assessments must also be prepared on behalf of any persons undertaking any work in relation to the drawings. Refer to all risk assessments before commencing work.

THIS DRAWING FORMS PART OF AN OVERALL PACKAGE OF INFORMATION AND SHOULD NOT BE ASSESSED IN ISOLATION. FOR A COMPLETE LIST OF RELEVANT DRAWINGS AND DOCUMENTS PLEASE CONTACT KEENSTAR TECHNICAL SERVICES LTD AT THE ADDRESSES GIVEN BELOW. THE DRAWINGS, TENDER, AND THE DESIGN SOLUTION CONTAINED THEREIN REMAINS THE INTELLECTUAL PROPERTY OF KEENSTAR TECHNICAL SERVICES LTD AND MUST NOT BE DIVULGED TO ANY OTHER PARTIES WITHOUT

DESIGN & DRAWING © COPYRIGHT 2023

Ellenor Hospice		CUSTOMER ADDRESS	
PROJECT SOLAR PV INSTALLATION		COLD HARBOUR ROAD NORTHFLEET DA11 7HQ	
CREATED BY SS		EEDI	
DATE CREATED September 13, 2024		CAR CHARGER	
PANEL TYPE	BATTERY TYPE	INVERTER TYPE	

	A: Unit 16 Wren Ind Est Coldred Road Parkwood, Maidstone Kent, ME15 9YT P: 0300 303 3136 E: enquiries@jpsgroup.uk		SCALE 1:250
			PAPER SIZE A3
			REVISION 1

