



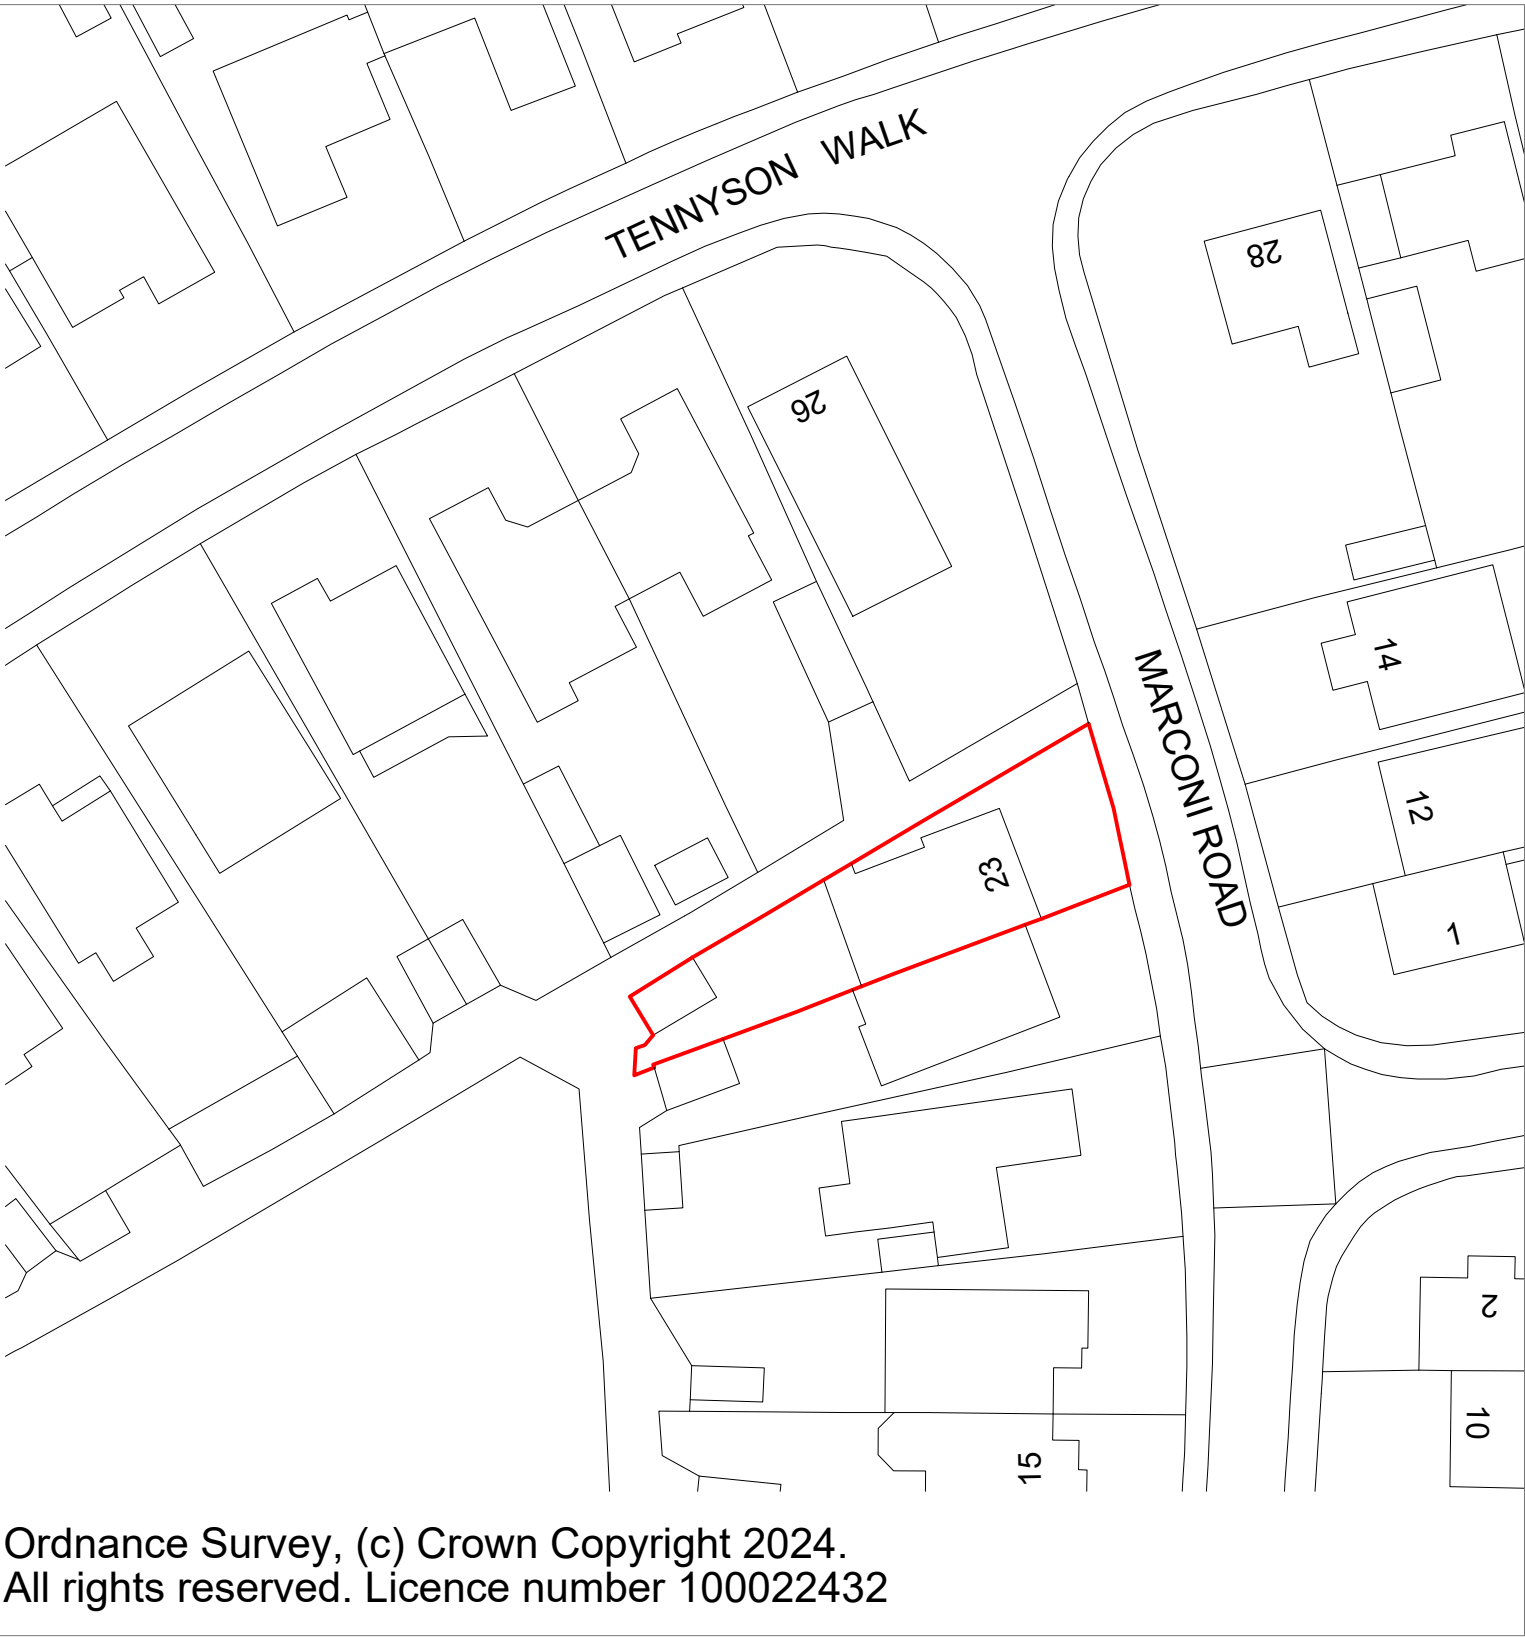


Ordnance Survey, (c) Crown Copyright 2024.
All rights reserved. Licence number 100022432

Block Plan
Scale 1:500

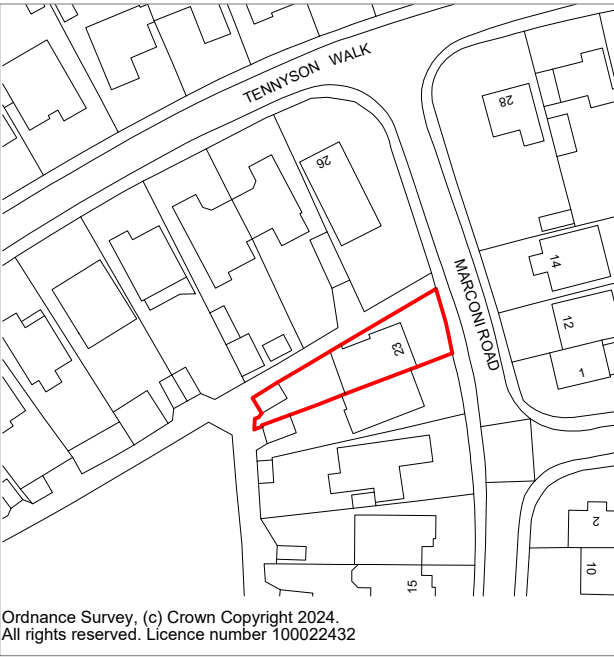

Location Plan
Scale 1:1250

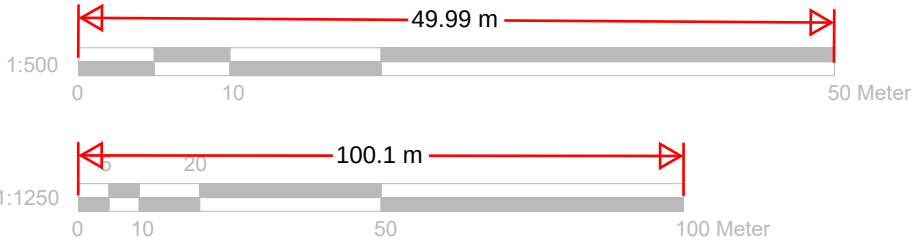

TITLE	SCALE	DWG NO.	PROJECT	REVISION			DATE	Enaid Limited • 2 Devon Court, Sutton at Hone, Dartford, Kent, DA4 9EP • Tel: 07836660302
Location Plan	1:500/1250 @A3	075 - 01	23 Marconi Road Northfleet Gravesend DA11 8LJ				09.2024	
Block Plan								