



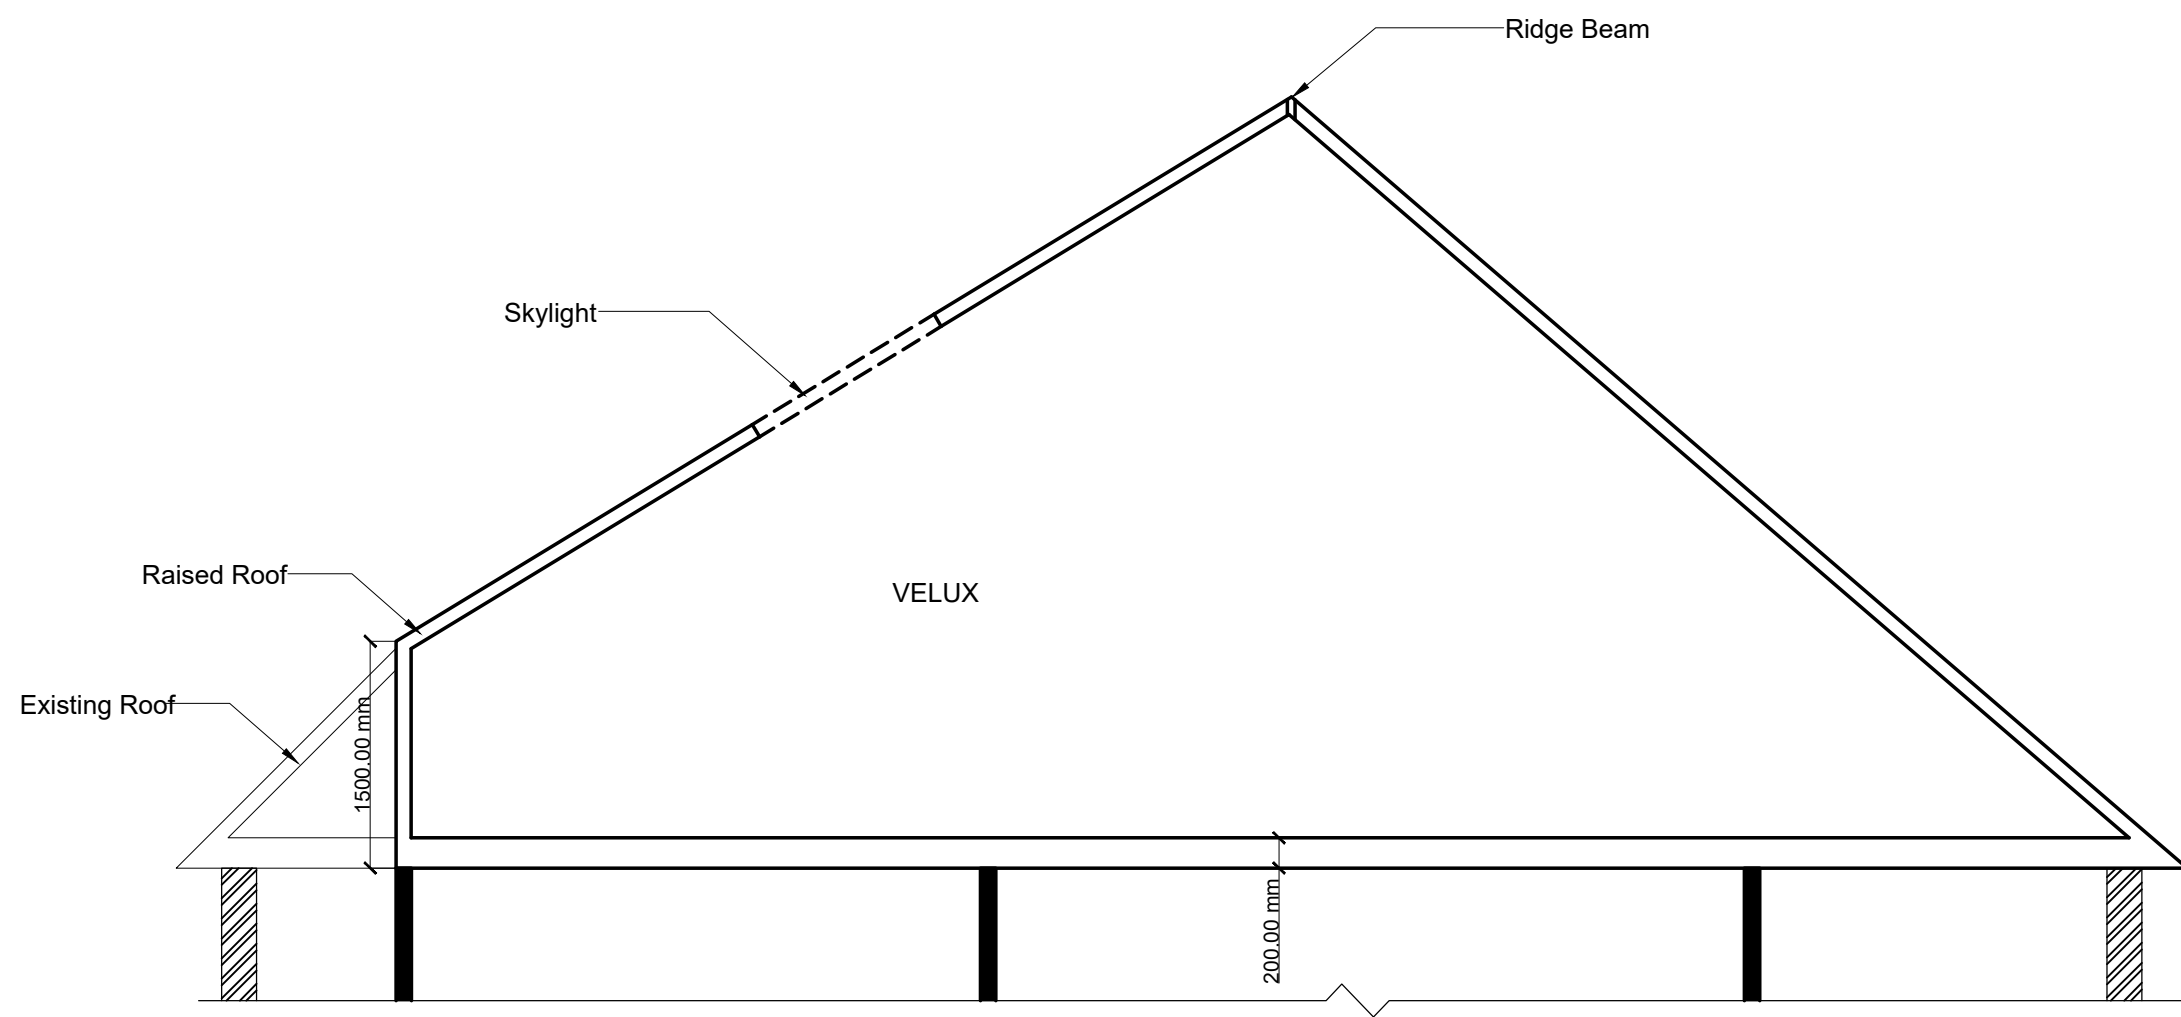


1 Proposed Section XX'
1:50


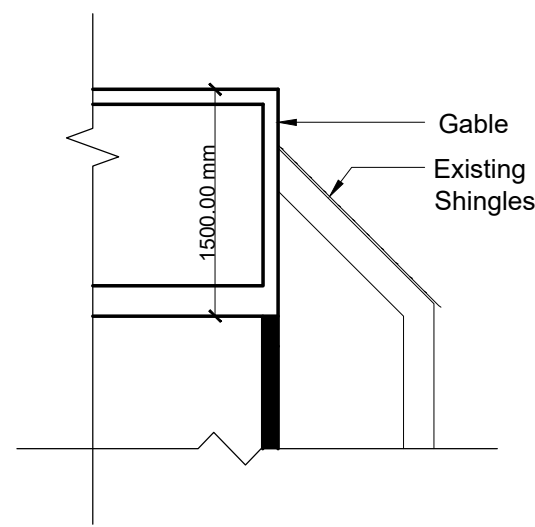


2 Side Section YY'
1:50

SCALE BAR 1:50

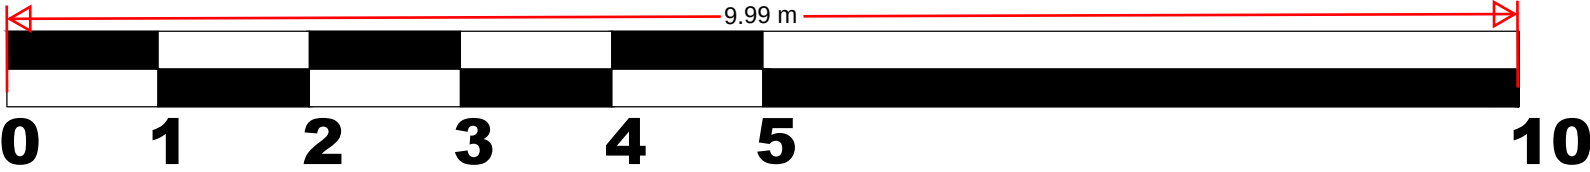

ENAIID Limited
1 Cedar Drive,
Sutton at Hone,
Dartford,
Kent DA4 9EW

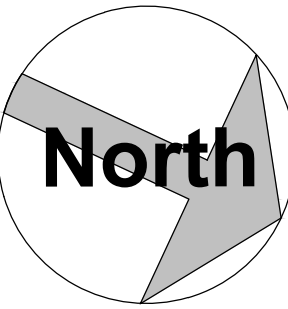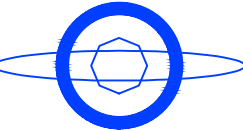

Amendments :			
Rev.	Int.	Date	Description
Project :			
23 Marconi Road, Northfleet, Gravesend, DA11 8LJ			
Title :			
Proposed Section			
Proposed Hip to Gable Loft conversion			
Drawn by : MG		Scale : 1:50	@ A1 Date: 05/09/2024
Drawing number : NW.100.04.23MR			Rev : -
Do not scale from this drawing. Dimensions to be checked on site.			