

1:500

10m

0


10m

20m


30m

40m

50m

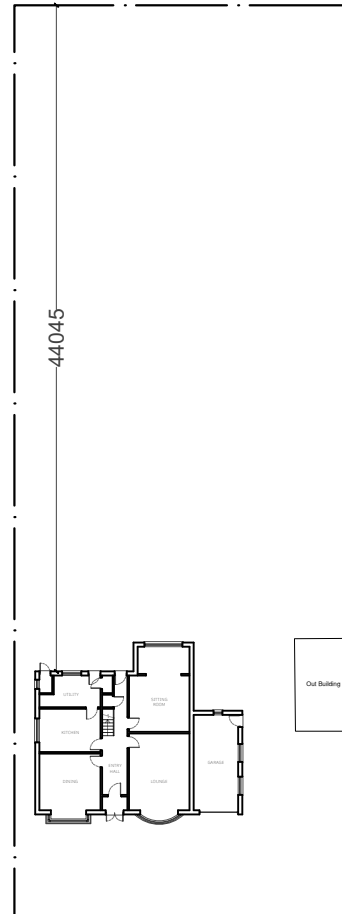

EXISTING BLOCK PLAN

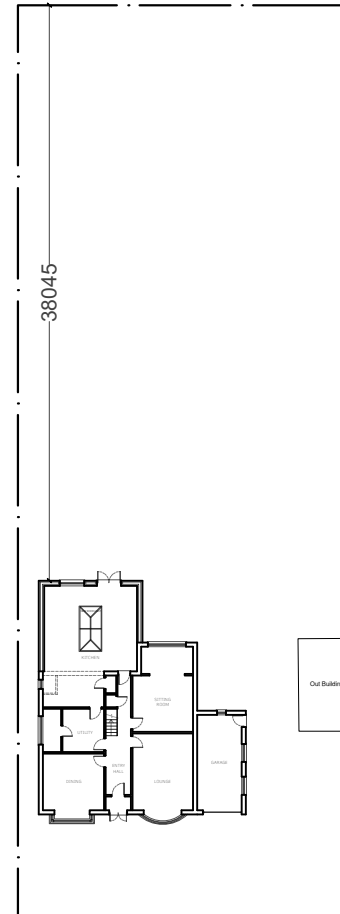

PROPOSED BLOCK PLAN



PROJECT LOCATION:
64 Whitehill Road,
DA12 5PQ

SHEET TITLE:
BLOCK PLANS

SCALE: 1:500@A4

DATE: JUN 2025

DWG NO.: 06

REVISION: